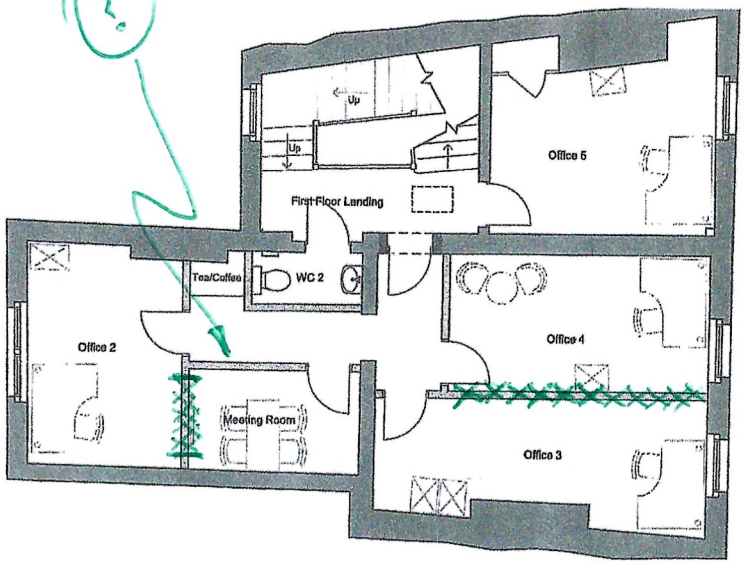

xxx = REMOVE

PROPOSED
FIRST FLOOR PLAN
SCALE:1:50

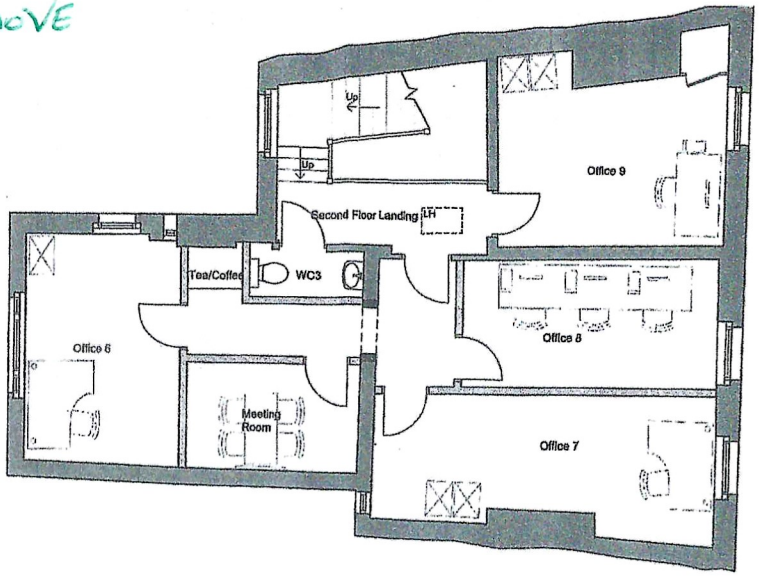

PROPOSED
SECOND FLOOR PLAN
SCALE:1:50

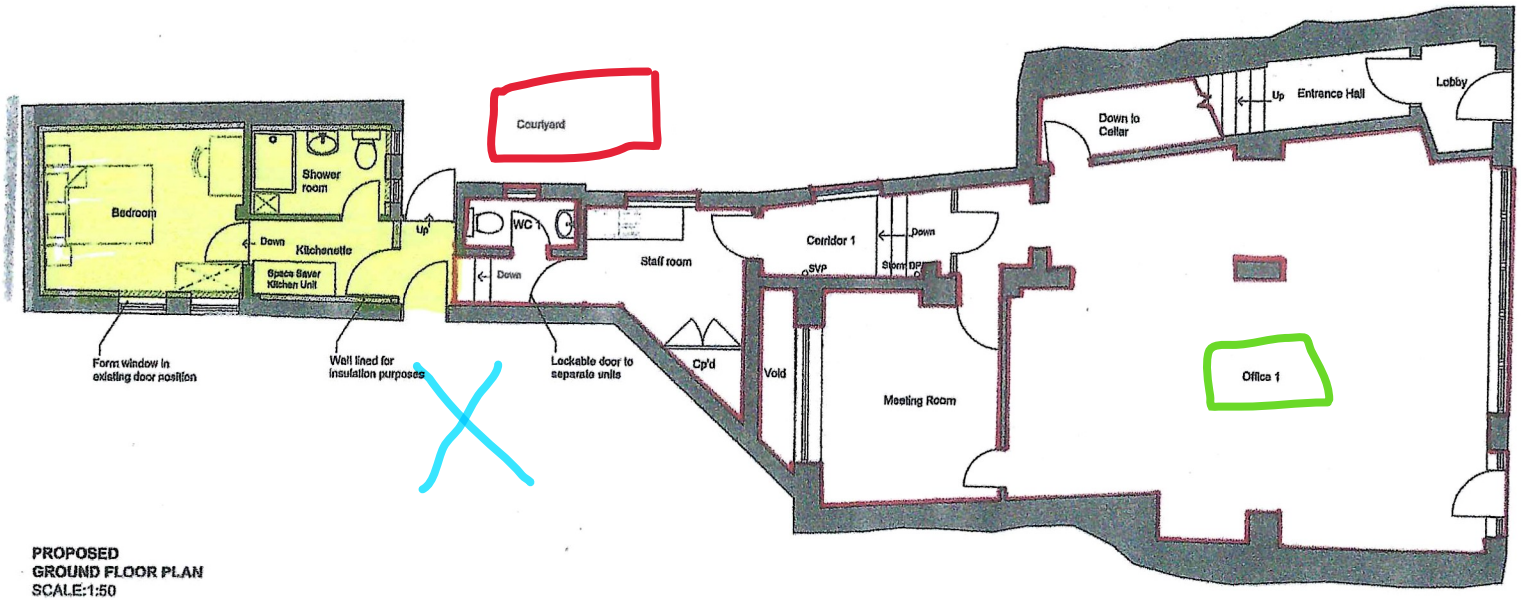

PROPOSED
GROUND FLOOR PLAN
SCALE:1:50

0 1m 2m 3m
Scale bar (1:50)