



Rear - North
Elevations Existing 1:100




Side - East

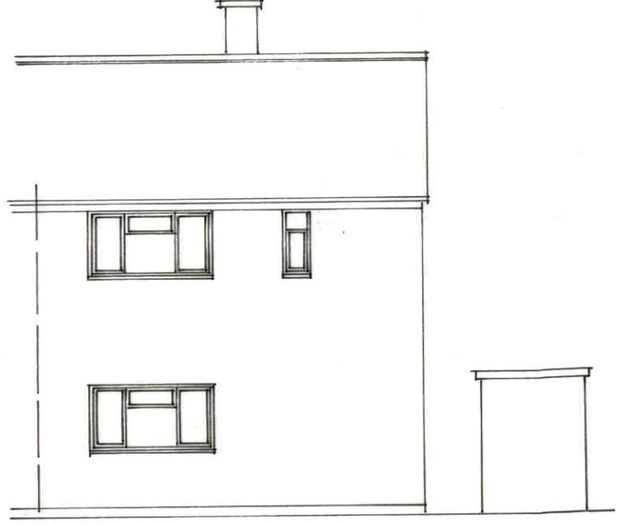


Front - South

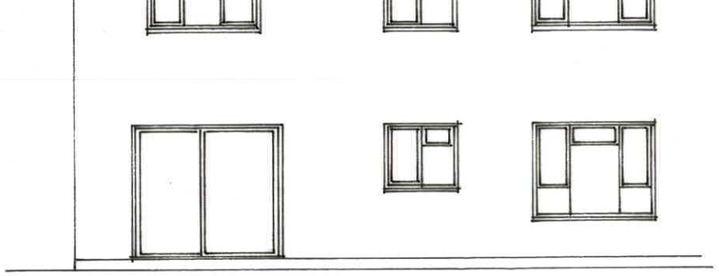

Rear - North
Elevations Proposed 1:100

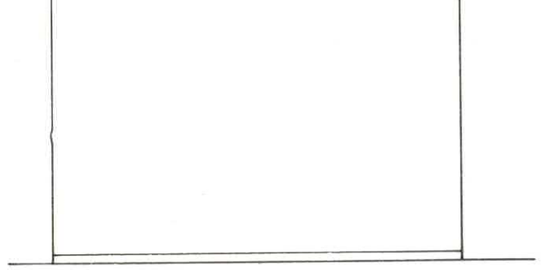


Side - East

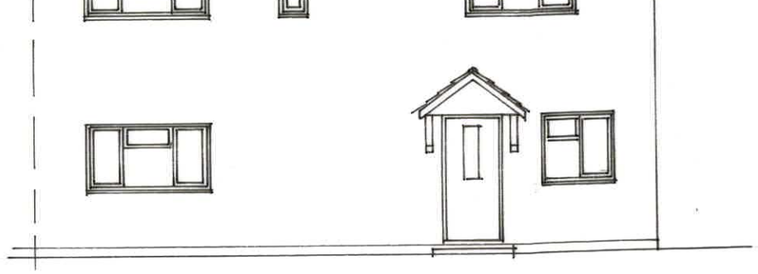


Front - South



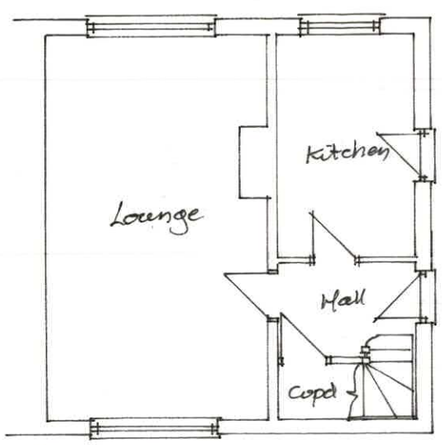

Ground Floor
Floor Plans Existing 1:100

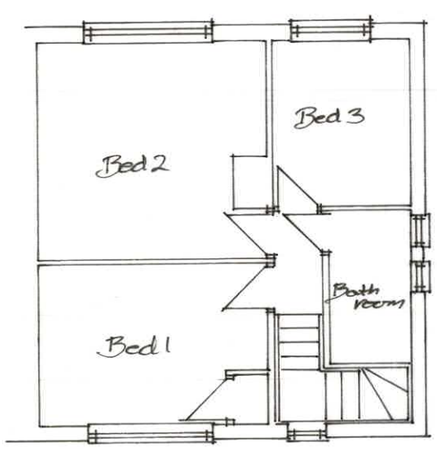

First Floor

1:1
1:100

CHRIS HYDE
3 Potley Lane
Corsham, Wilts
SN13 9RY
01225811057

Project
78 Hill Rise
Chippenham SN15 1AZ
Extension to Dwelling

Drawing
Elevations, Existing & Proposed
Floor Plans Existing

Scale 1:100
Drawing No 2546/2

Date Aug 2023
Drawn Chris Hyde