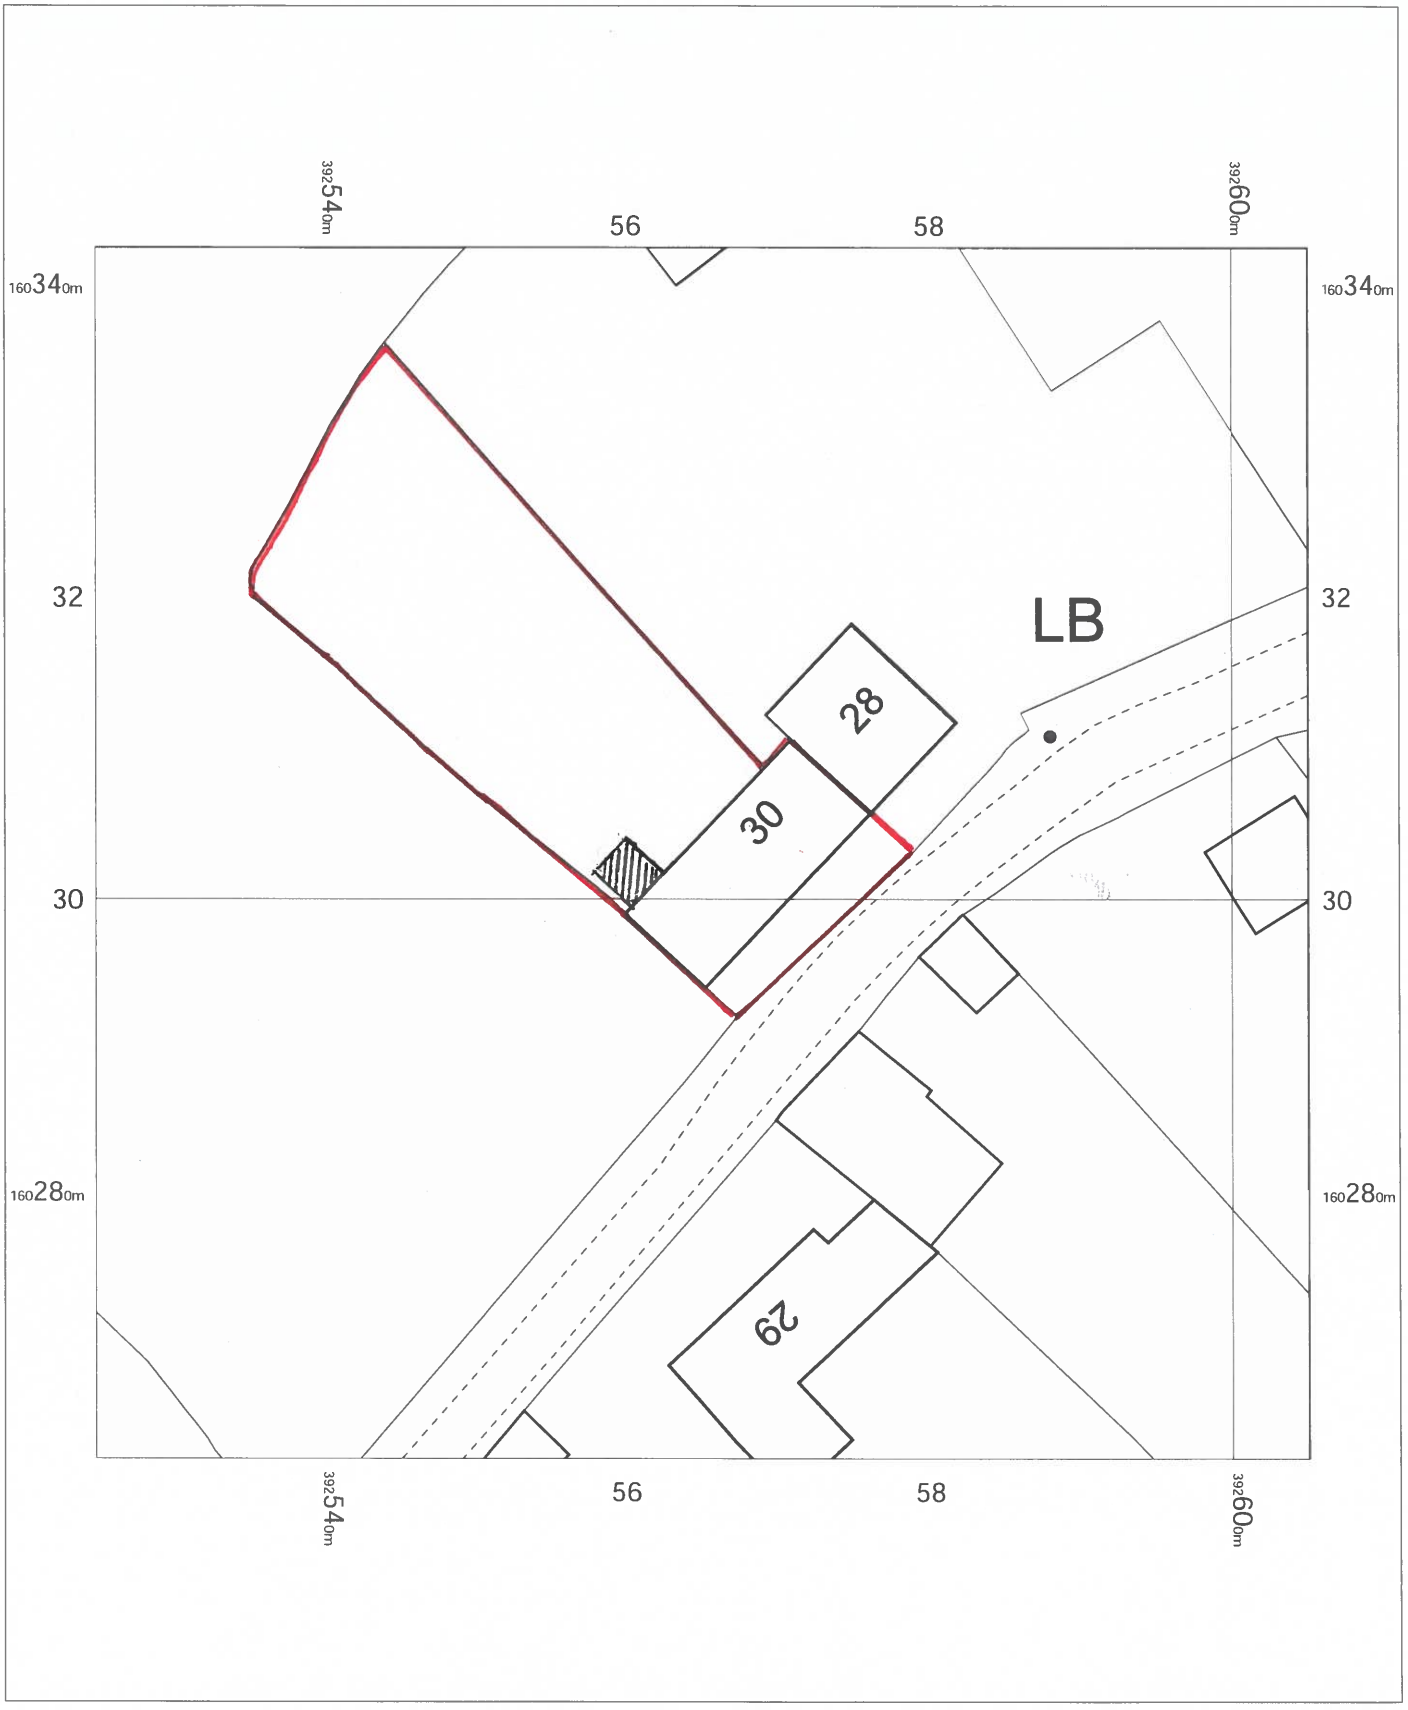


OS MasterMap 1250/2500/10000 scale
Thursday, August 17, 2023, ID: BW1-01120773
maps.blackwell.co.uk

1:500 scale print at A4, Centre: 392565 E, 160303 N

©Crown Copyright Ordnance Survey. Licence no. 100041041

BLACKWELL'S
MAPPING SERVICES
PERSONAL & PROFESSIONAL MAPPING
www.blackwellmapping.co.uk
TEL: 0800 151 2612
maps@blackwell.co.uk