

EXISTING SIDE ELEVATION scale 1:100

EXISTING REAR ELEVATION scale 1:100


EXISTING SIDE ELEVATION scale 1:100




PROPOSED SIDE ELEVATION scale 1:100

PROPOSED REAR ELEVATION scale 1:100


PROPOSED SIDE ELEVATION scale 1:100

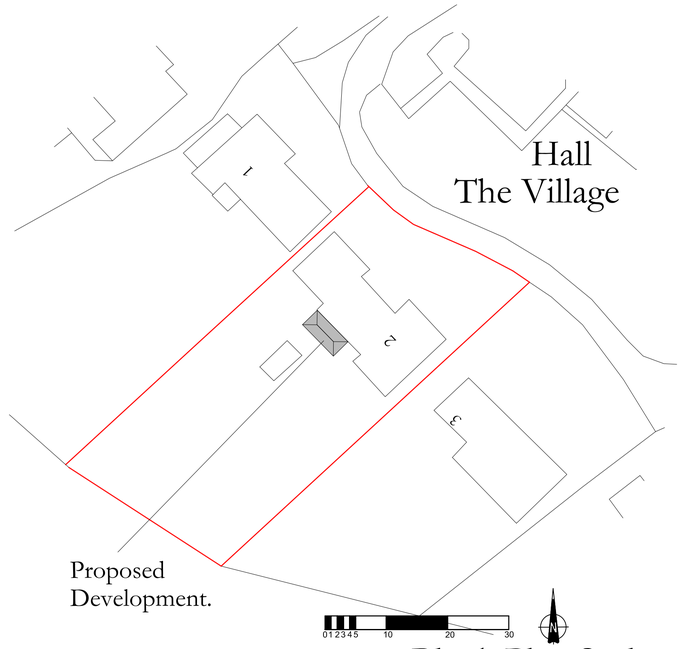


Block Plan Scale
1:500

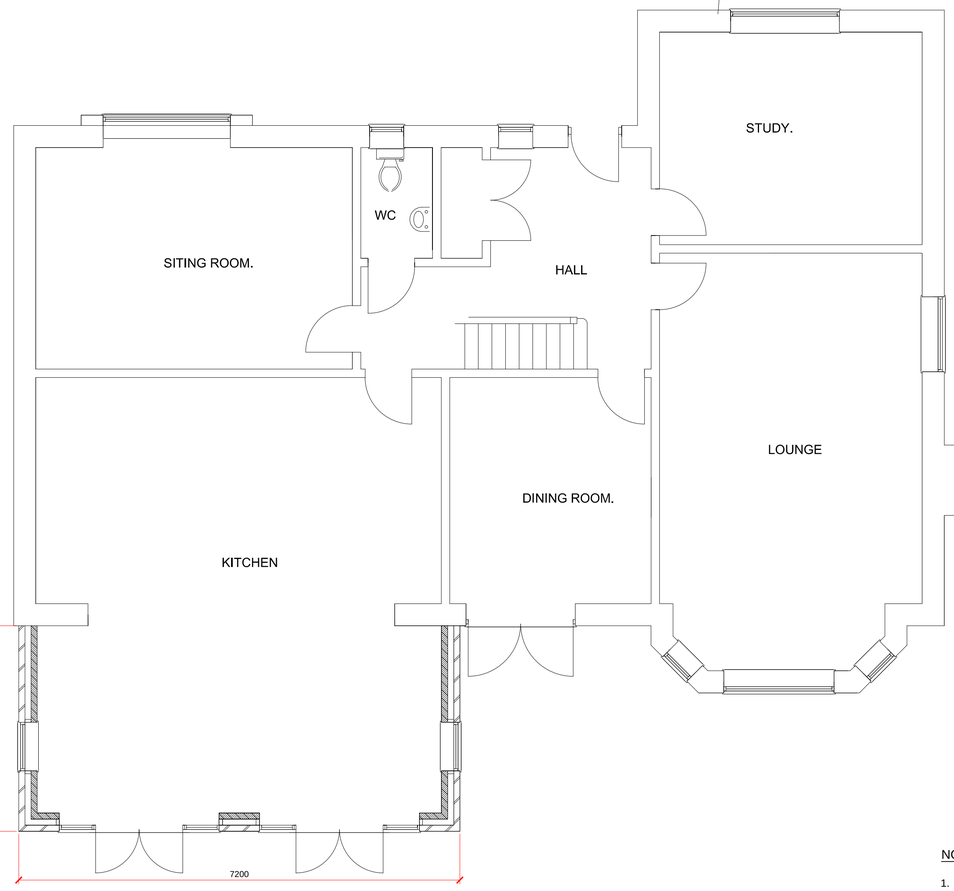


PROPOSED GROUND FLOOR PLAN scale 1:50

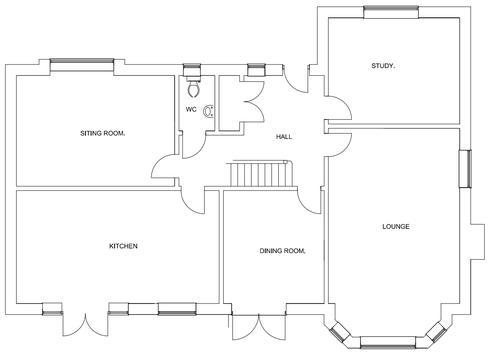


EXISTING GROUND FLOOR PLAN scale 1:100

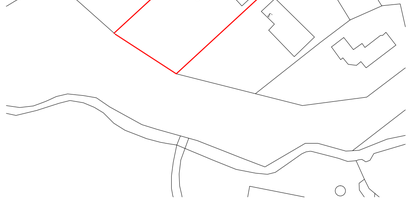

Location Plan
Scale 1:1250

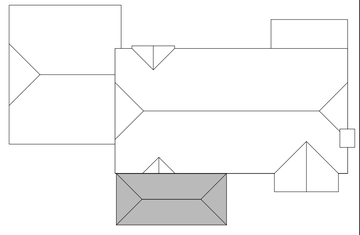

Roof plan
Scale 1:200

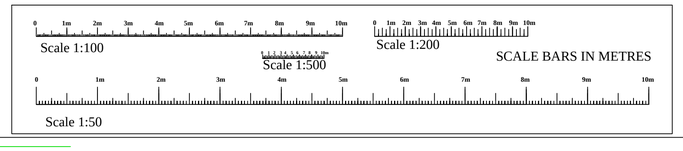

NOTES

1. ALL DIMENSIONS ARE IN MILLIMETERS UNLESS STATED OTHERWISE
2. ALL DIMENSIONS TO BE CHECKED ON SITE BY THE CONTRACTOR PRIOR TO PREPARATION OF SHOP DRAWINGS, ORDERING MATERIALS OR COMMENCING WORKS.
3. THIS DRAWING HAS BEEN PREPARED SOLELY FOR THE PURPOSES OF OBTAINING EITHER PLANNING CONSENT OR BUILDING APPROVAL.

client	Mr and Mrs Mc Ford
SITE ADDRESS	2 The Village Green Heywood Westbury Wiltshire BA13 4JZ
PROJECT	Proposed Single storey rear Extension.

RAND PLANNING CONSULTANCY LTD

Phil Rand
Cherry Tree House
Clardon lane
Purton.
Wiltshire
SN5 4HN
TEL 01793 771128

Drawn by **Phil Rand**	Drawing No **01**
Scales **1:500 1:100 1:50**	Date **15th August 2023**