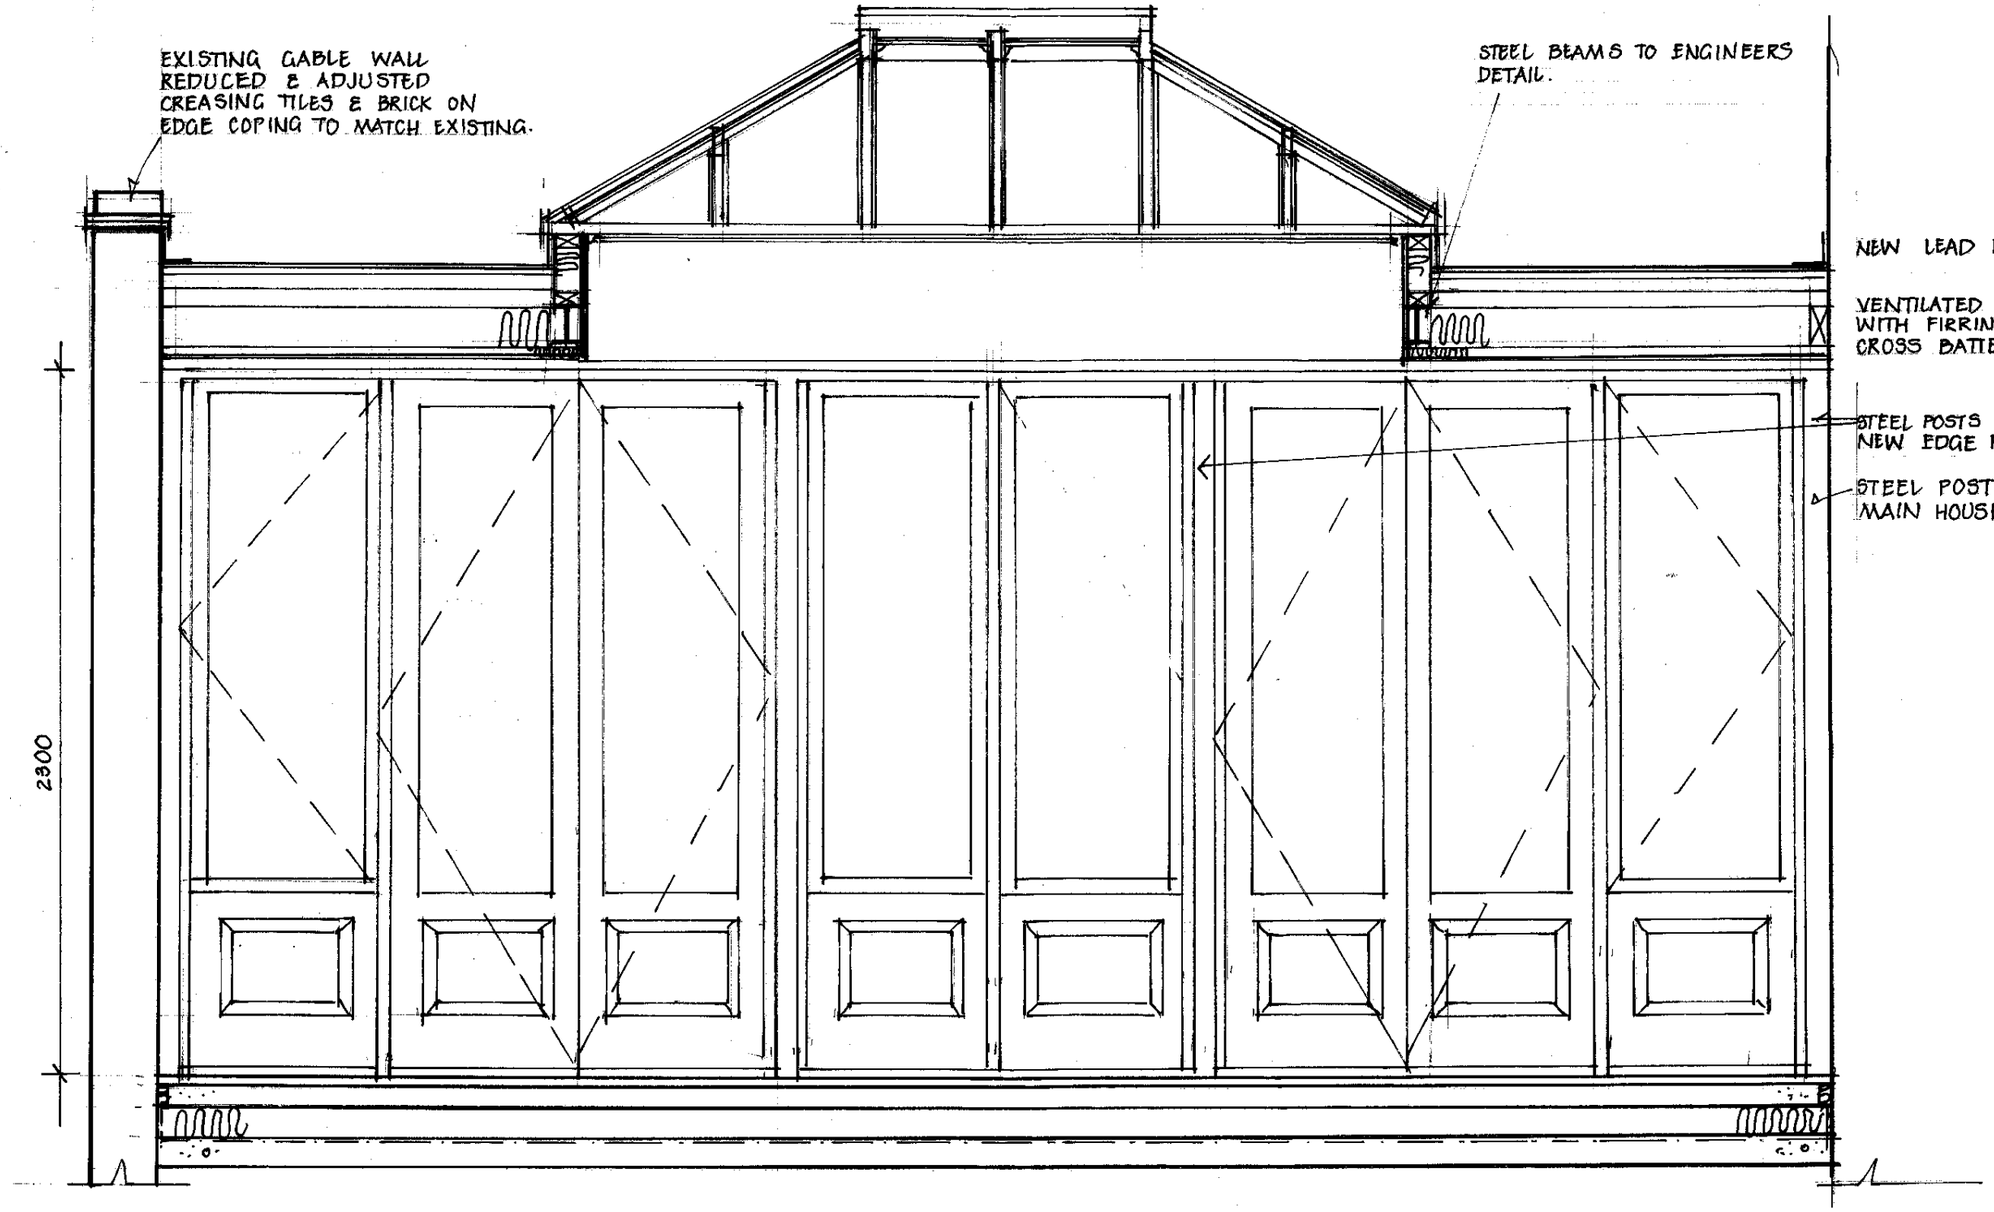


SECTION B-B
1:20.

ANNE SWIFT ARCHITECT
THE LONG HOUSE WOTTON RIVERS WILTS SN84NJ anne@anneswift.co.uk M 07979524367

PROJECT
DEMOLITION OF EXISTING & CONSTRUCTION NEW CONSERVATORY
MANOR FARM HOUSE WOOTTON RIVERS SN8 4NH

DRAWING
DETAIL SECTION

SCALE 1:20@A3 DATE AUG 23 NO M/P/08