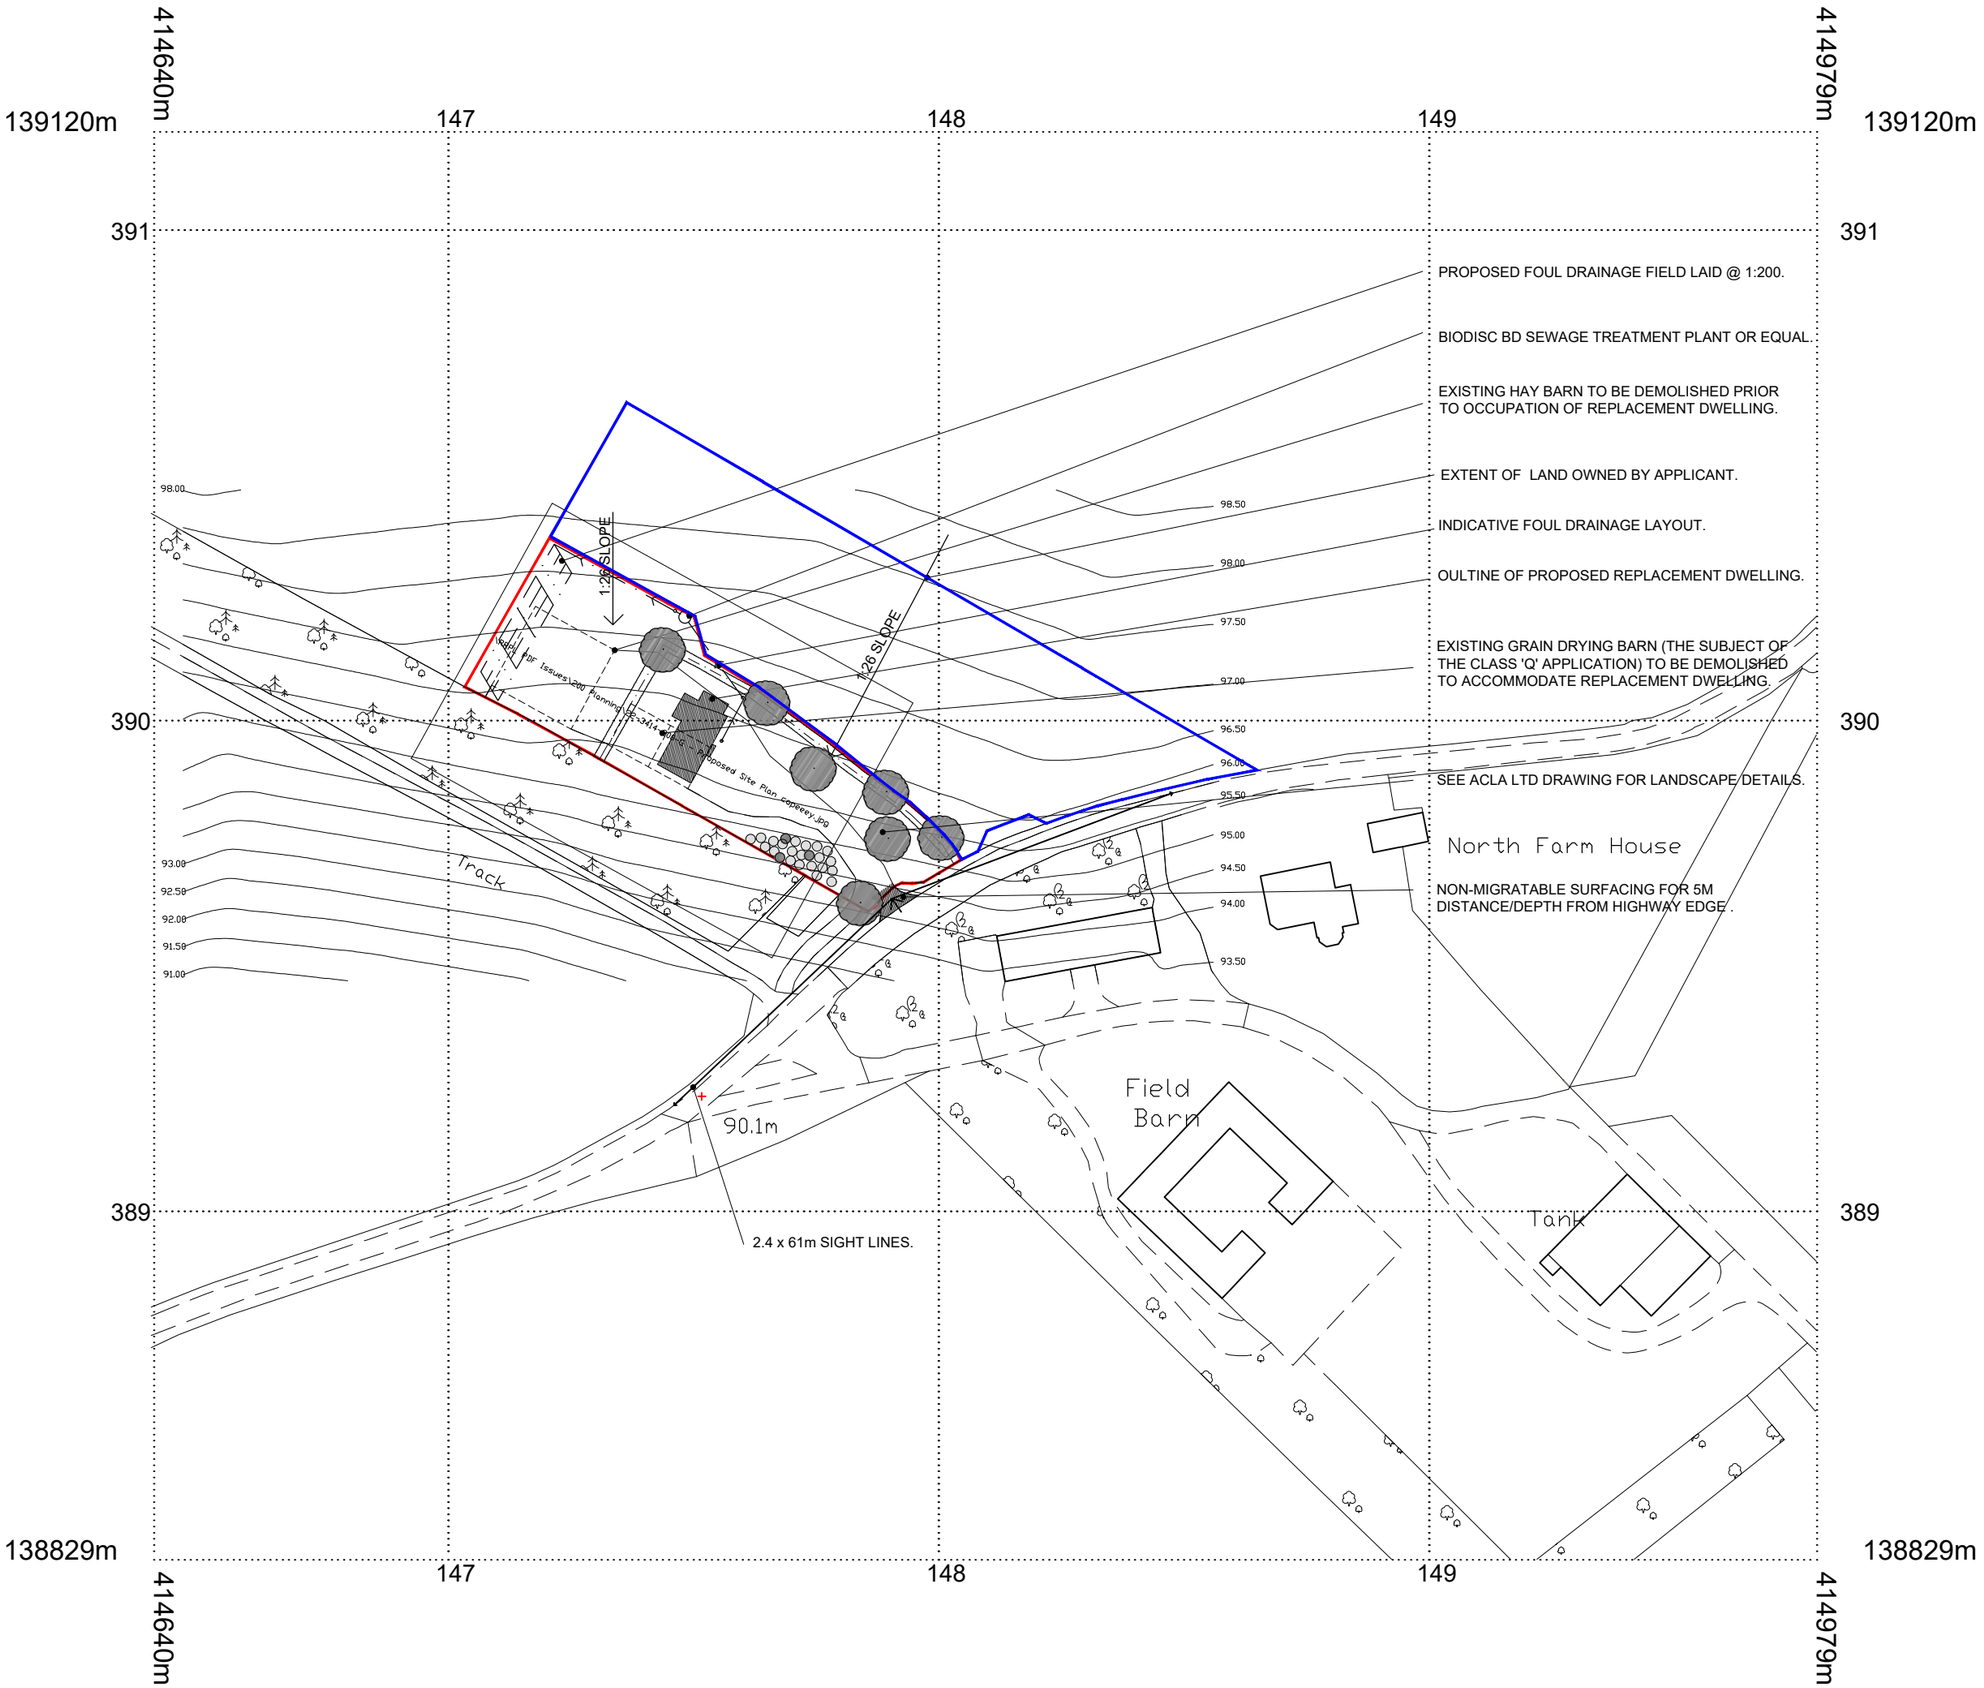

NOTES:
This drawing is copyright of the Architects and must not be used without their permission.
All dimensions to be checked on site.
Discrepancies and omissions to be reported immediately to the Architect.

Relph Ross Partnership.
O.S. Licence Number 100000004.

N

0 10 20 30 40 50 60 70m

Scale 1:625 @ A1 - 1:1250 @ A3

KEY

Application boundary: 0.029 Hectares

Other land owned by applicant: 0.46 Hectares

CONTOUR LINES TO ORDNANCE SURVEY DATUM.

Location Plan

1:625 @A1 - 1:1250 @ A3

Rev	Revision	Date
L	Site Lines Added.	14.08.23
K	LiDAR Level Contour Lines Added.	30.06.23
J	Drawing Updated.	23.06.23
H	Proposed Replacement Dwelling Amended.	02.03.23
G	Proposed Replacement Dwelling Amended.	16.02.23
F	Proposed Replacement Dwelling Amended.	16.02.23
E	Proposed Replacement Dwelling Added.	06.02.23
D	Planners Comments Incorporated.	14.12.22
C	Planning Application.	27.09.22
B	Drawing Updated.	21.09.22
A	Drawing Updated.	16.09.22

relphross partnership architects
The Relph Ross Partnership Ltd.
35a Brown Street, Salisbury,
Wiltshire, SP1 2AS
Email: enquiries@relphross.co.uk
Tel: 01722 410141 Fax: 01722 339846

Title: Location Plan
Replacement Dwelling
Project: Durnford Barn, Great Durnford
Salisbury, SP4 6AZ
Client:
Drawing Scale: 1:625@A1 (1:1250@A3)
Drawing Date: August 2022
Drawn By: TS-B Checked By: JR

Drawing Number: 22/3414/LOC1 L