


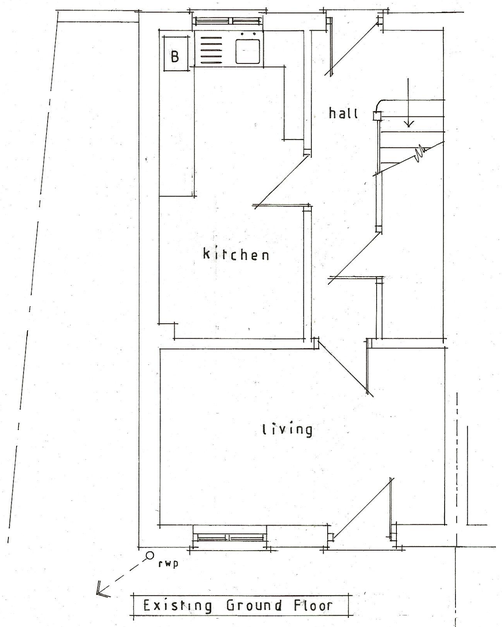


Existing Ground Floor

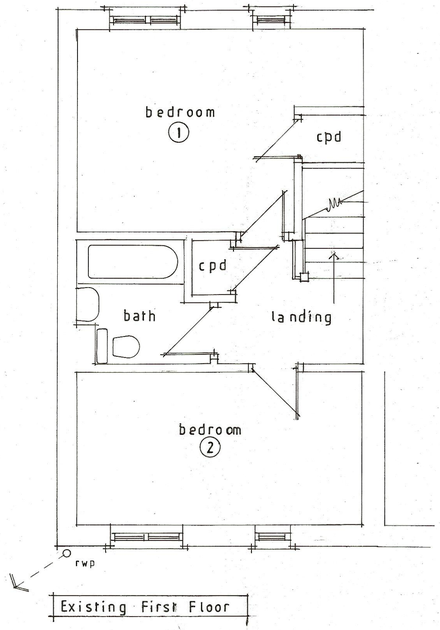


Existing First Floor

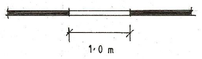


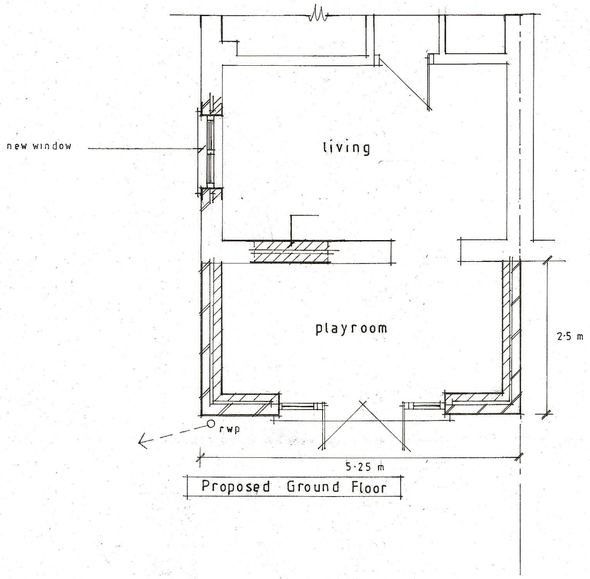


Proposed Ground Floor

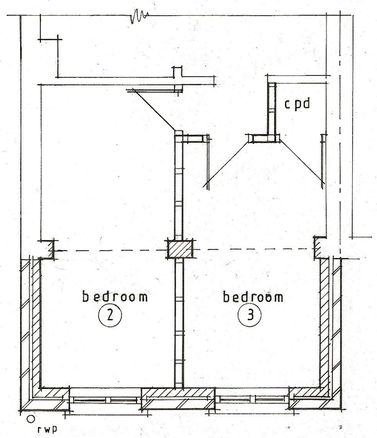

Proposed First Floor

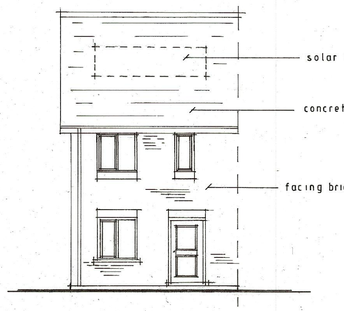


Existing Rear Elevation

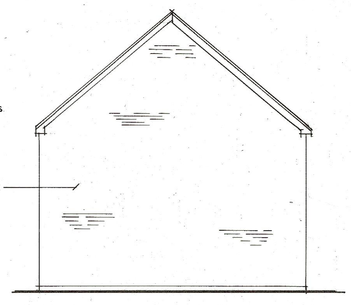


Existing Side Elevation




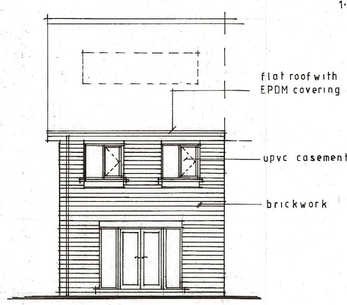

Proposed Rear Elevation

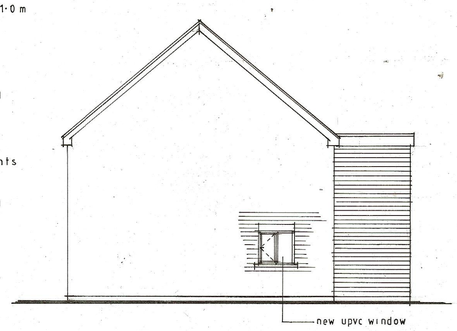


Proposed Side Elevation

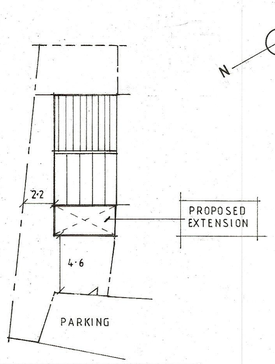

Roof/Block Plan 1:250



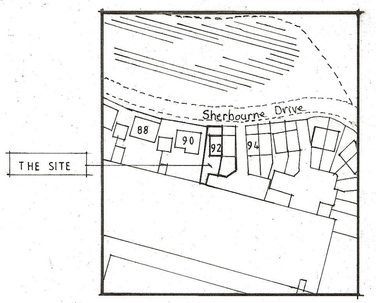

Location Plan 1:1250

NOTES:

All dimensions must be checked on site and not scaled from this drawing.

A		
	Date	Revisions

© copyright

Stephen Linard
Chartered Building Surveyors
15 North Street, Wilton,
Salisbury, Wiltshire SP2 0HA
Tel & Fax: 01722 744109
email: sjl@stephenlinard.co.uk
RICS

Client
Mr & Mrs. N. Heath

Job Title
92 Sherbourne Drive
Salisbury
Wilts SP4 6GA

Drawing Title
PROPOSED REAR EXTENSION

Scale 1:50 1:100

Date 08/23 | Drawn by sjl / hl

Drg. No. D-766-23-1 | Rev.

ABACUS REPRO 530464

841 x 594mm A1