

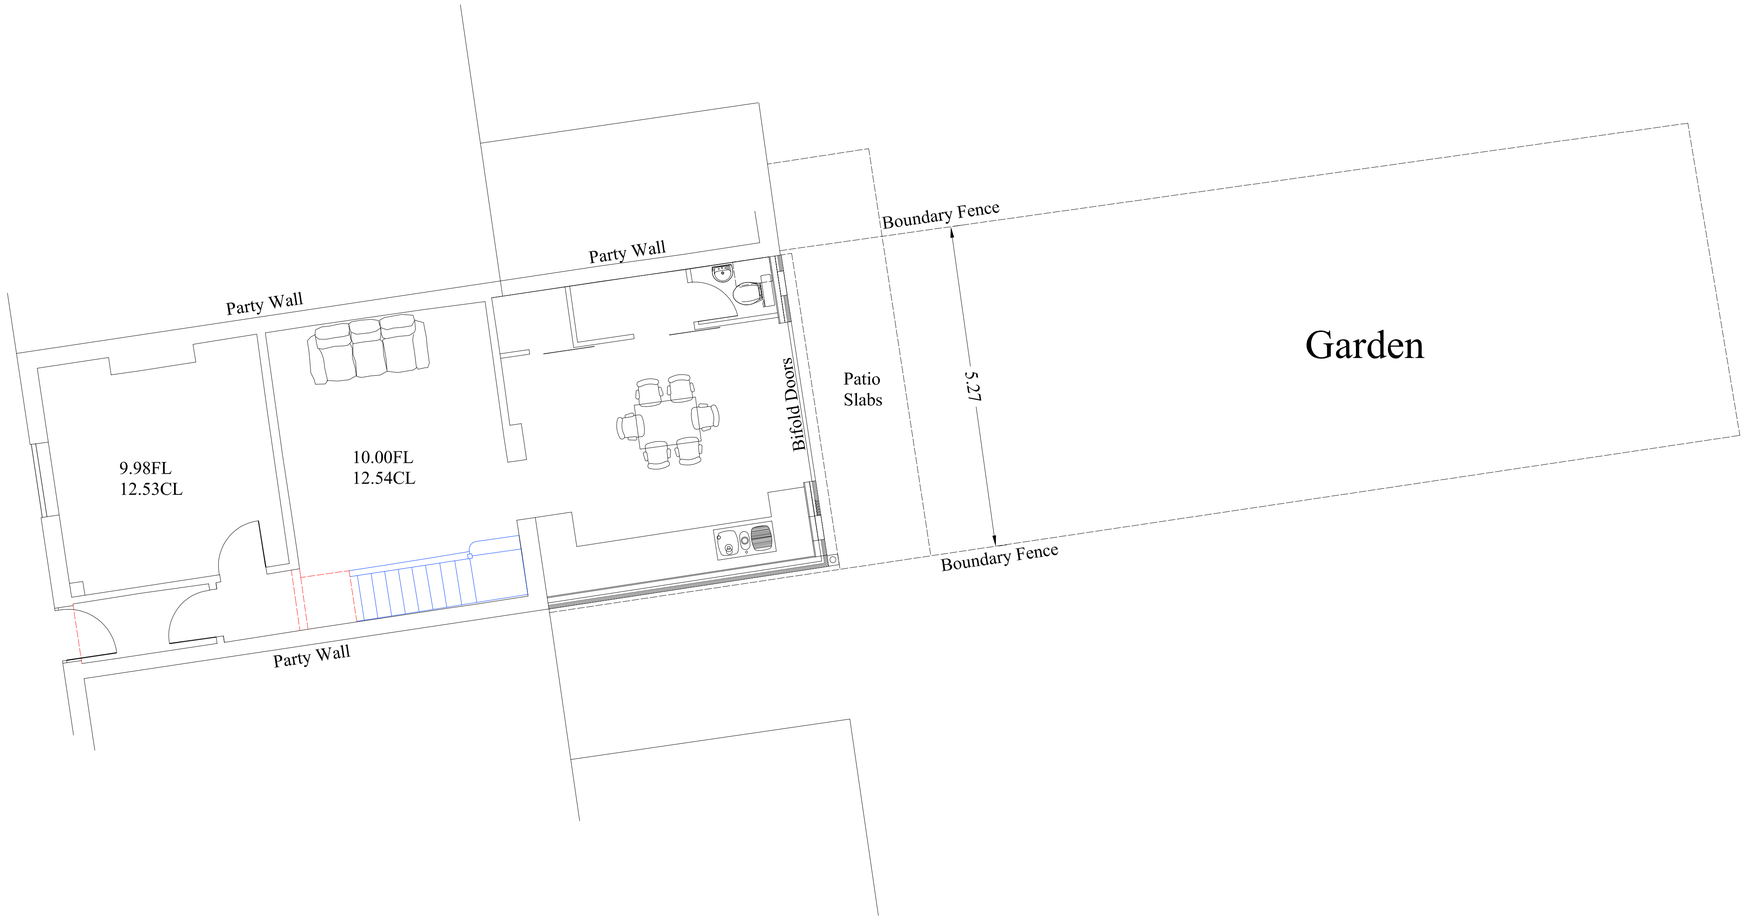


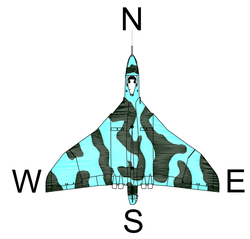

Proposed Ground Floor Plan

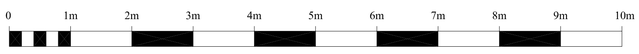

Scale 1 : 50

29 Years
BDS
Celebrating 29 Years 1993-2022
Building Design Surveys
(Building Design Surveys Ltd) www.bdscalne.com
Building Plans Drawn For Planning & Building Regulation Approval
NEW-BUILD . EXTENSIONS . REFURBISHMENT
C.A.D Design/Drafting
Conveyance Plans
Planning Consultants
3d Visualisation Plans
Land & Building Surveying
Architectural Services
Building Surveys
Large format Printing & Scanning
Photo Montage
3d Laser Scanning
The Studio . Milestone Cottage . 61 London Road . Calne
Wiltshire, SN11 0AA.
Email bds@pobox.com
Tel/Fax (01249) 816026
Mobile 07740 335693

Project Name:
34 Tugela Road
Chippenham

Drawing Title:
Proposed Rear Exention
Ground Floor / Block Plan Proposed

Client:
Mr & Mrs M Maners

Date:	Scale:		
September 2022	1:50@ A1		
Drawn	Checked	Dwg No	Rev
P-J-S		BDS-09-22	

Notes:
Survey Grid based on OS
Levels based on OSGM-15

© copyright to this drawing remains with BDS Ltd

West Design House
wdh
Member