
Block Plan - 7 Crowe Hill

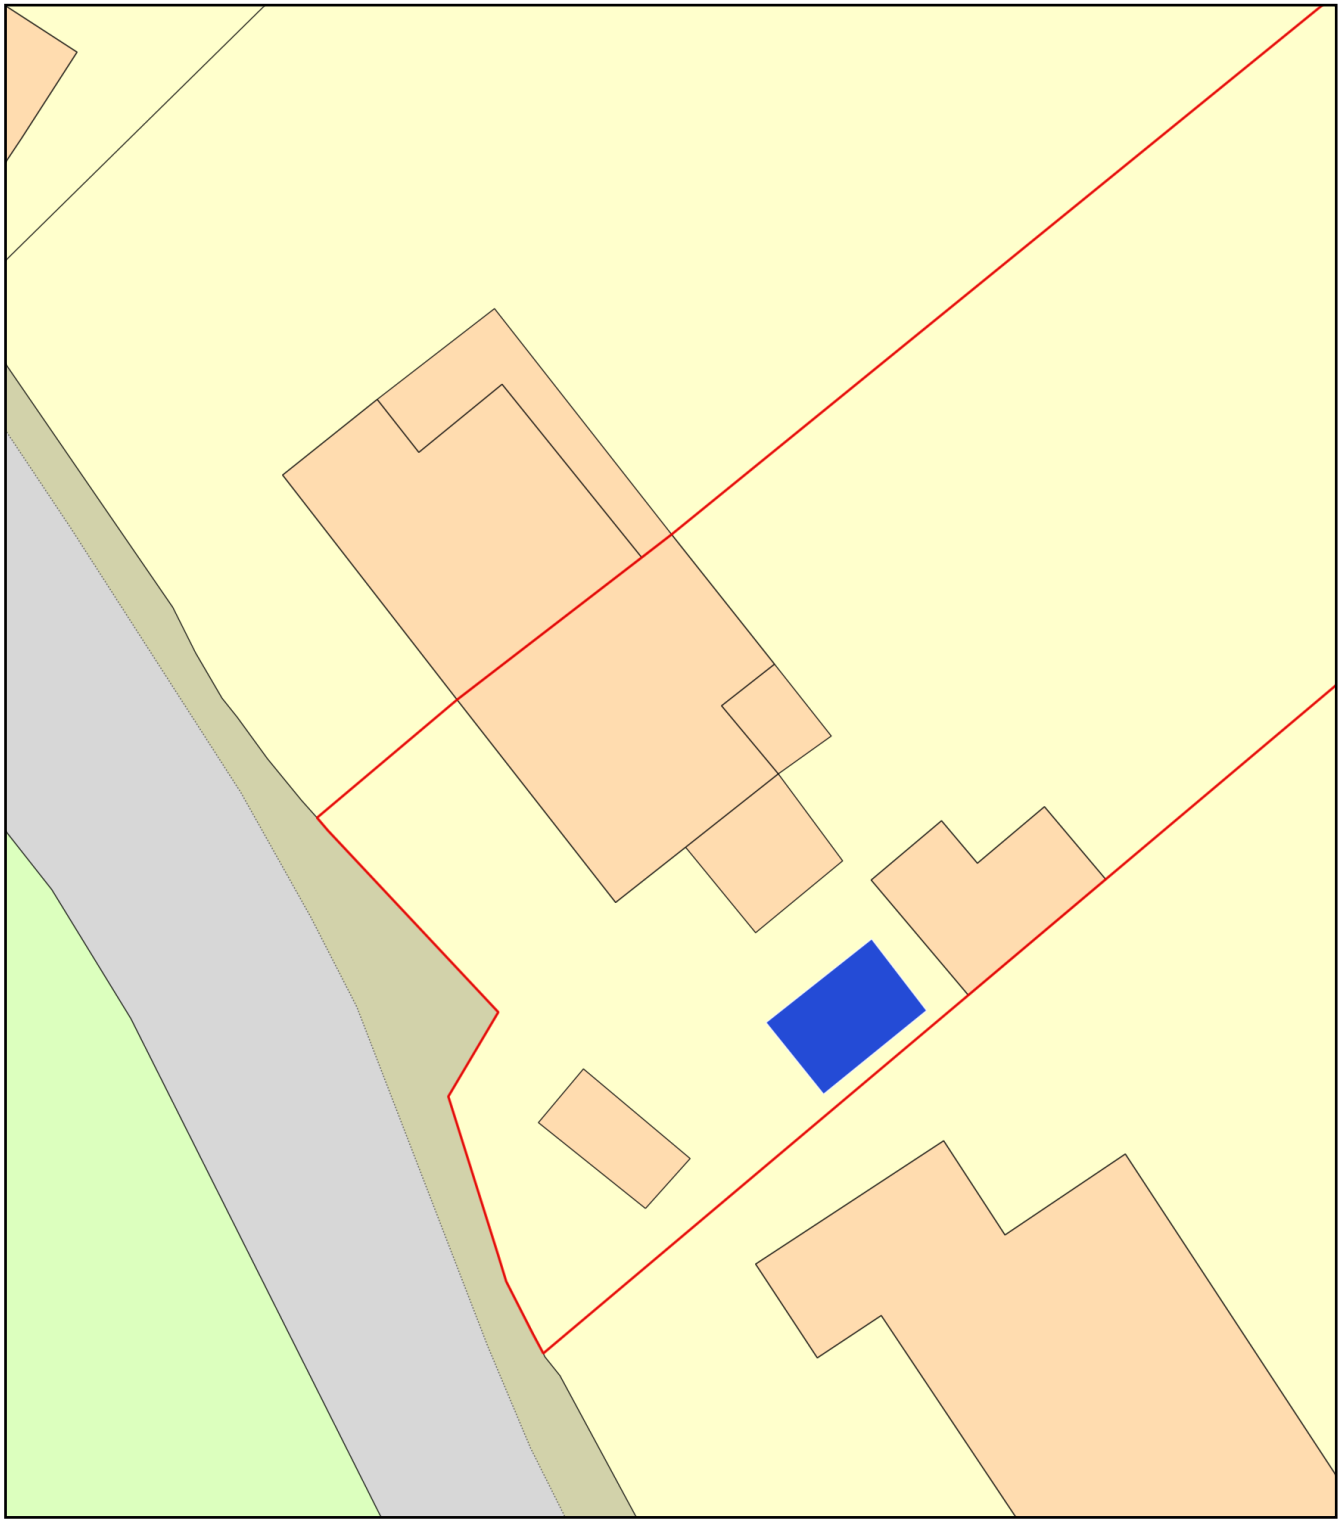

0 10

Metres

N

ReQuestaPlan

Plan Produced for: Edward Socha

Date Produced: 17 Aug 2023

Plan Reference Number: TQRQM23229130333270

Scale: 1:200 @ A4

© Crown copyright and database rights 2023 OS 100042766