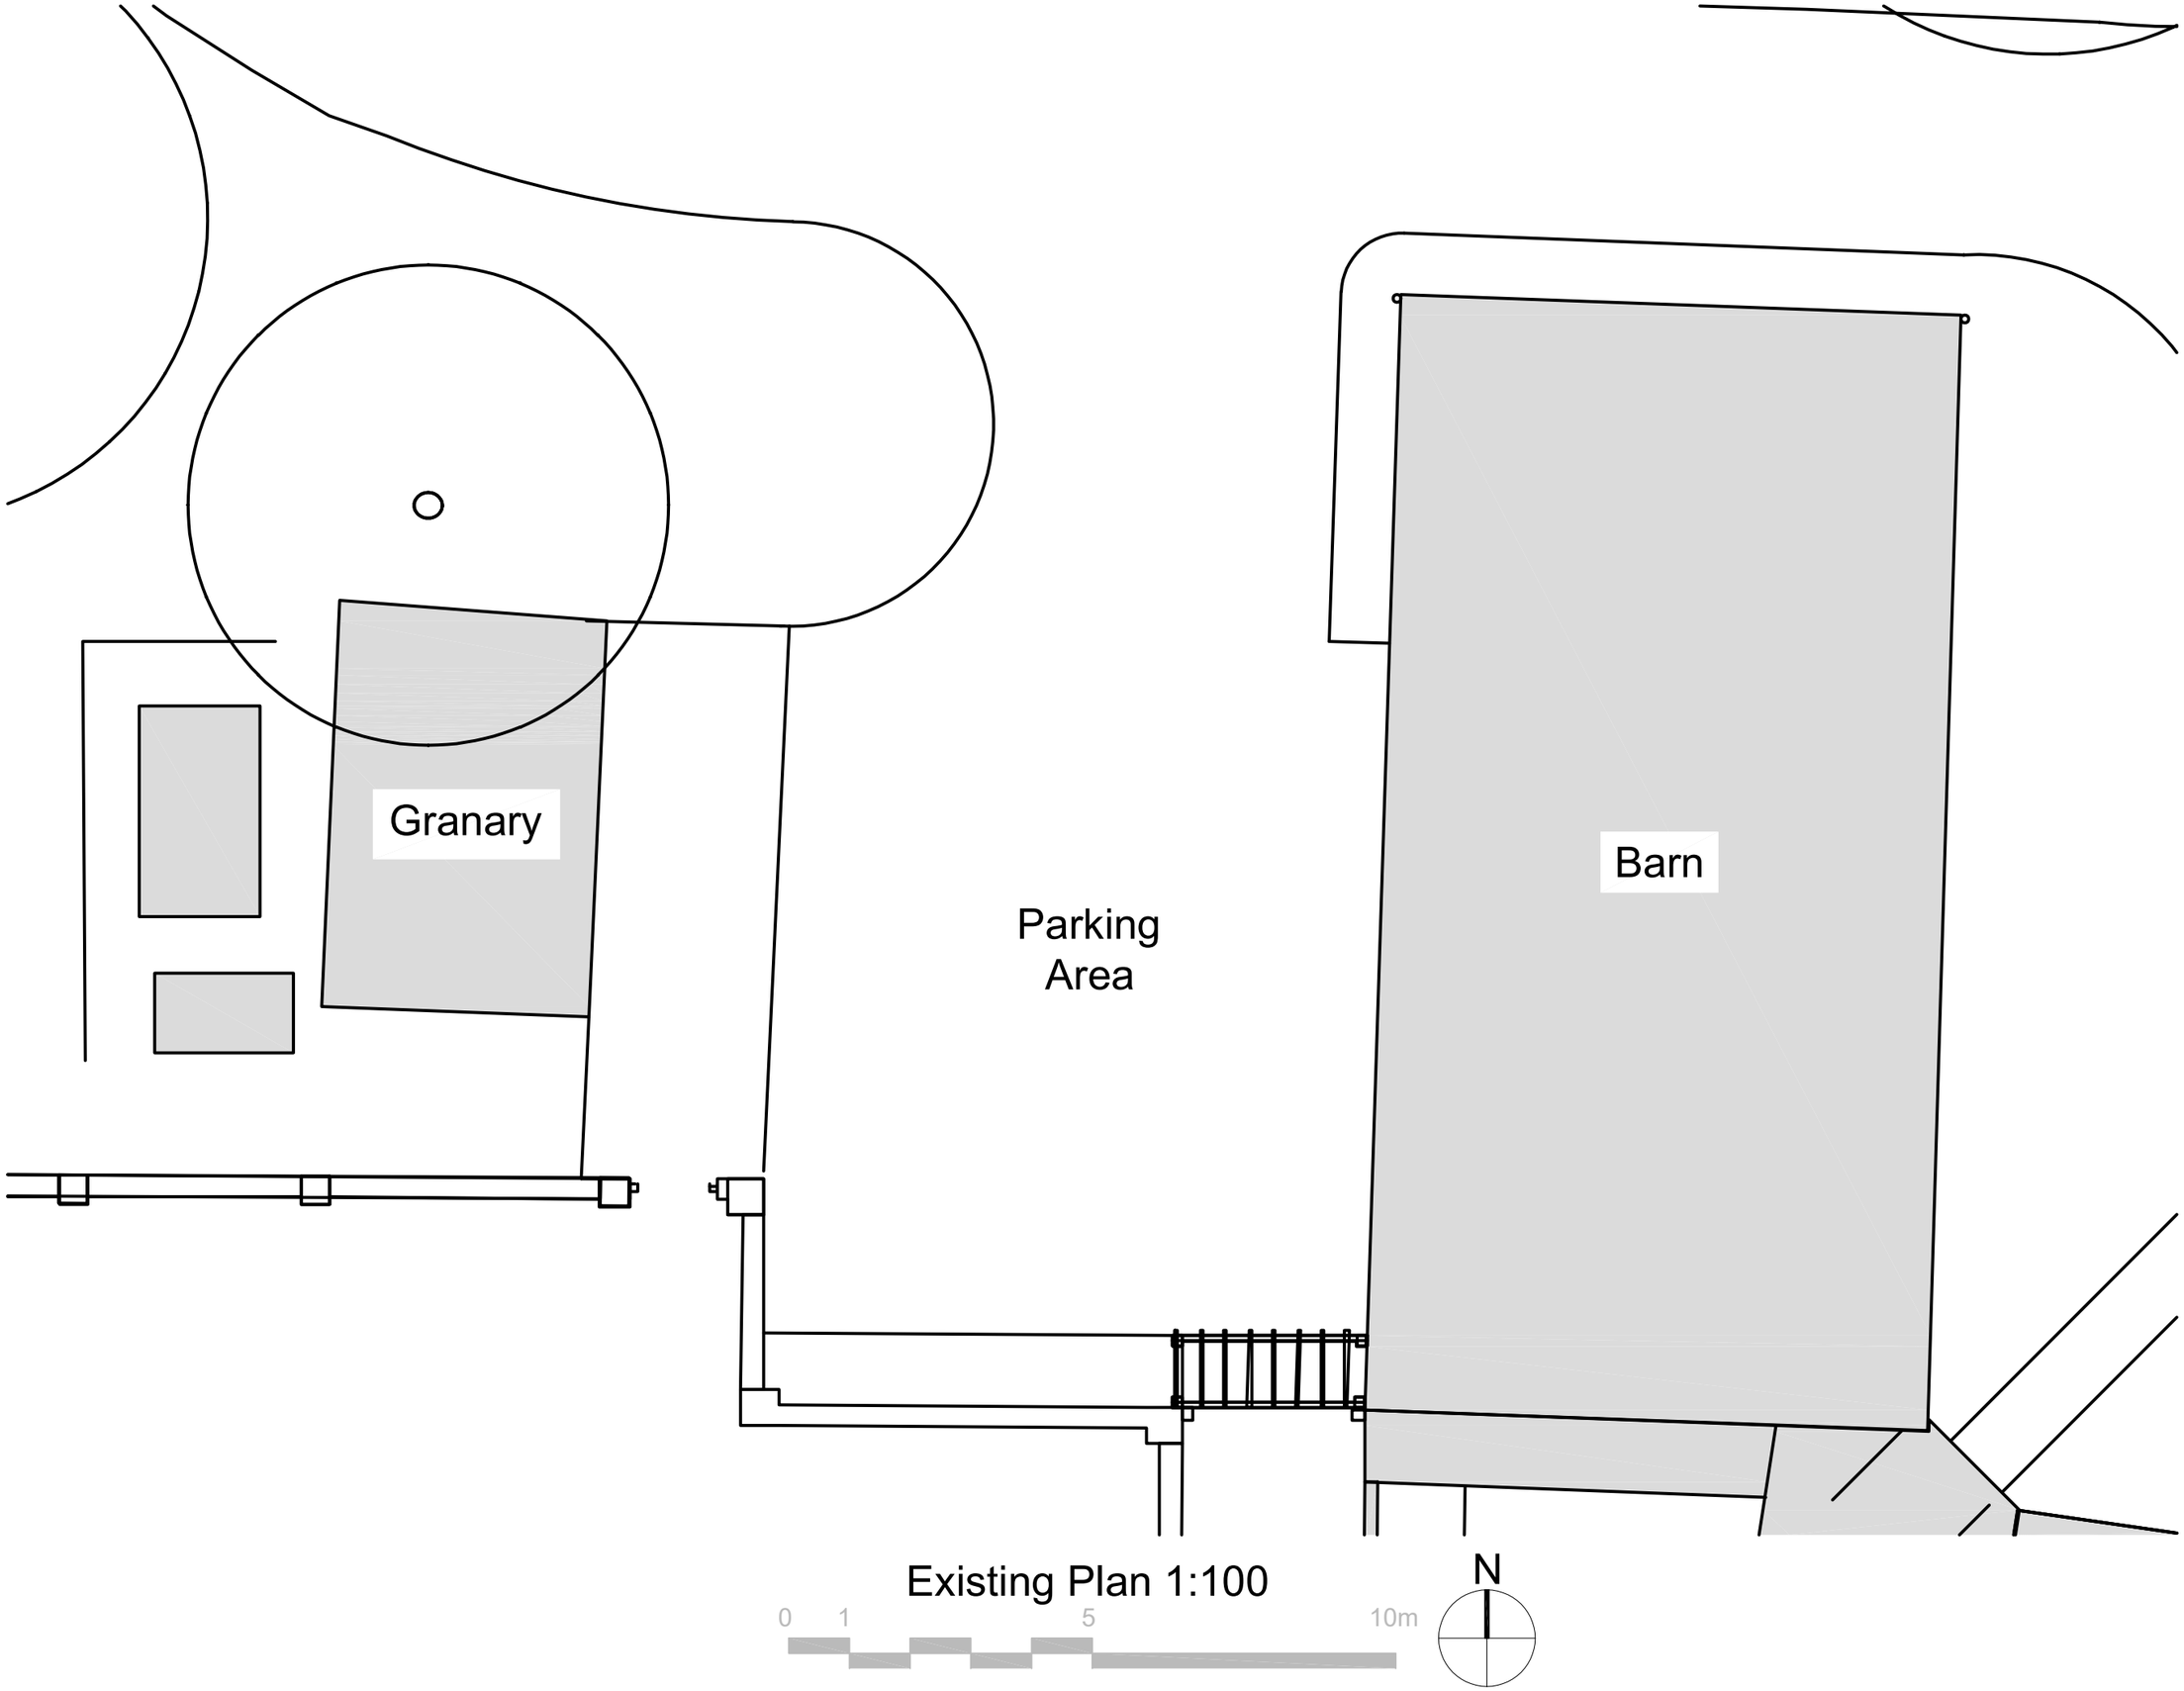

Existing Plan 1:100

TITLE
Polebridge House
Air Source Heat Pumps

DETAIL
Existing Plan

SCALE
1:100 @A3

DATE
16/08/2023

DRAWN BY
JM

CHECKED BY

REVISIONS

Contractors must check all dimensions on site.
Only figured dimensions are to be worked from.
Discrepancies must be reported immediately to the architect before proceeding.
The drawing is copyrighted.

Drawing
255-E-01
FILENAME

WATSON BERTRAM & FELL
ARCHITECTS & SURVEYORS
5 GAY STREET • BATH • BA1 2PH
TEL 01225 337273 • FAX 01225 448537
MAIL@WBF-BATH.CO.UK
WWW.WBF-BATH.CO.UK