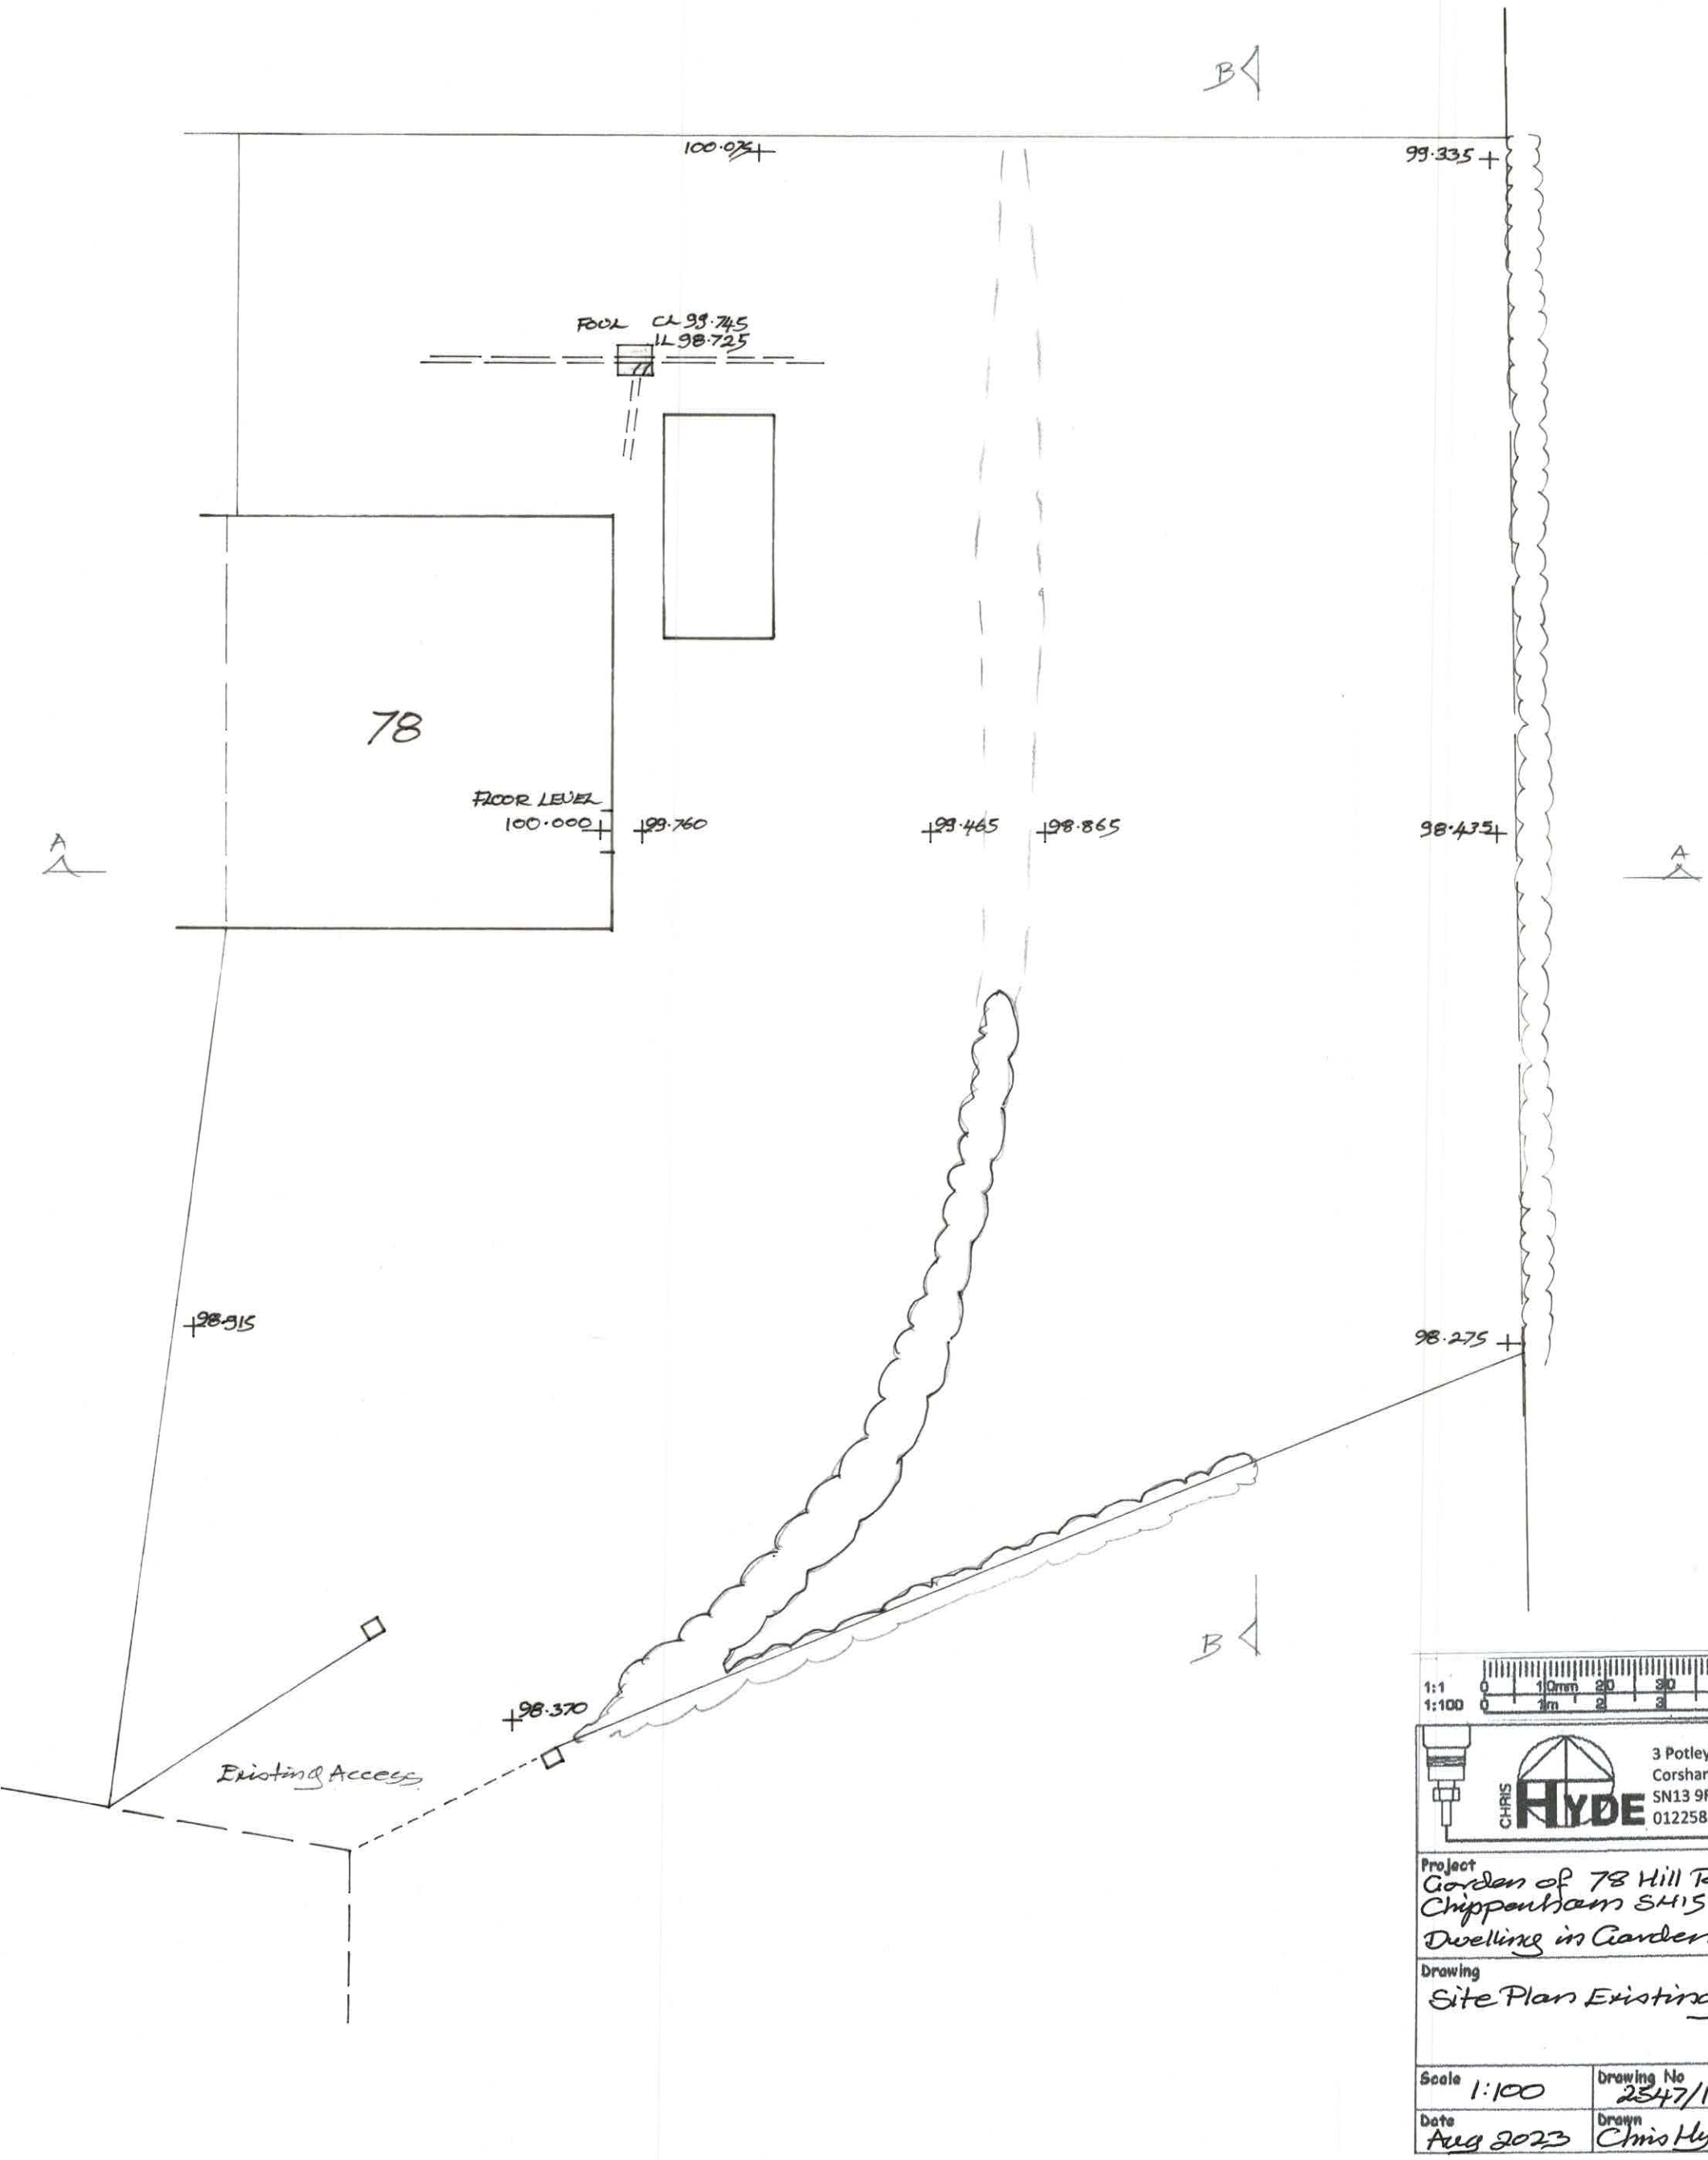


1:1
1:100

CHRIS HYDE
3 Potley Lane
Corsham, Wilts
SN13 9RY
01225811057

Project
Garden of 78 Hill Rise
Chippenham SN15 1AZ
Dwelling in Garden

Drawing
Site Plan Existing

Scale	Drawing No
1:100	2547/1
Date	Drawn
Aug 2023	Chris Hyde