
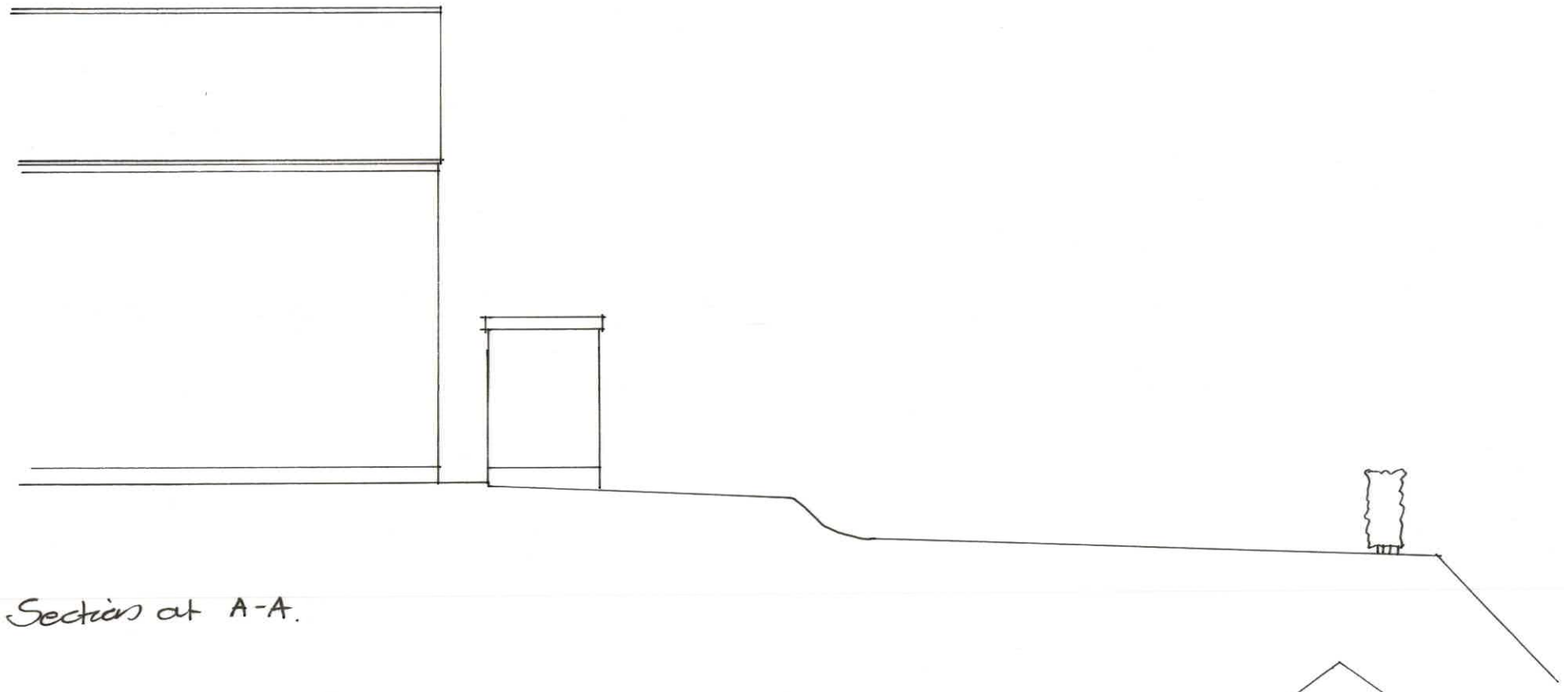


Section at A-A.

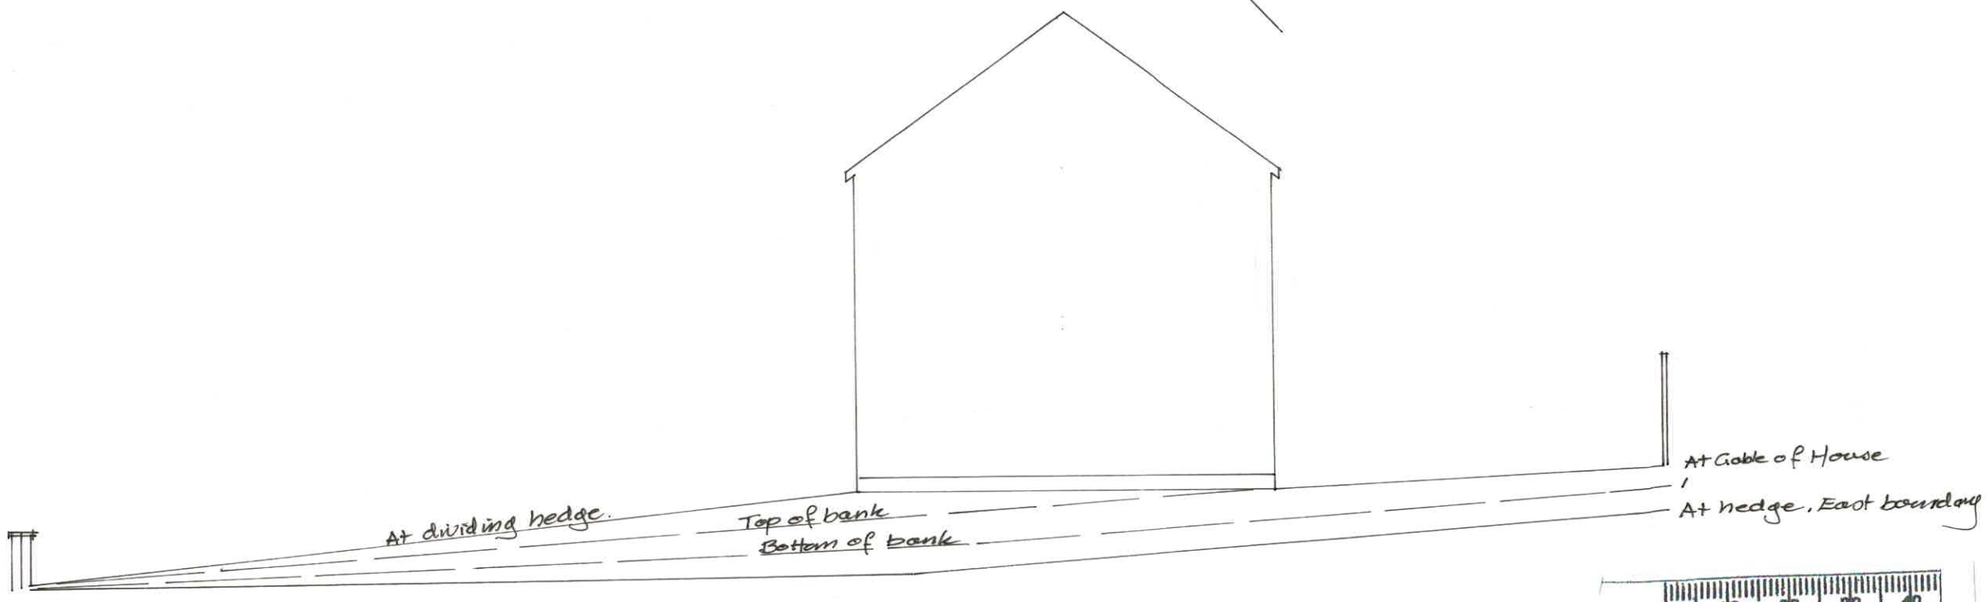

Section at B-B.

1:1
1:100

CHRIS HYDE
3 Potley Lane
Corsham, Wilts
SN13 9RY
01225811057

Project
Garden of 78 Hill Rise
Chippenham SN15 1AZ
Dwelling in Garden

Drawing
Site Sections Existing

Scale 1:100
Drawing No 2547/2
Date Aug 2023
Drawn Chris Hyde