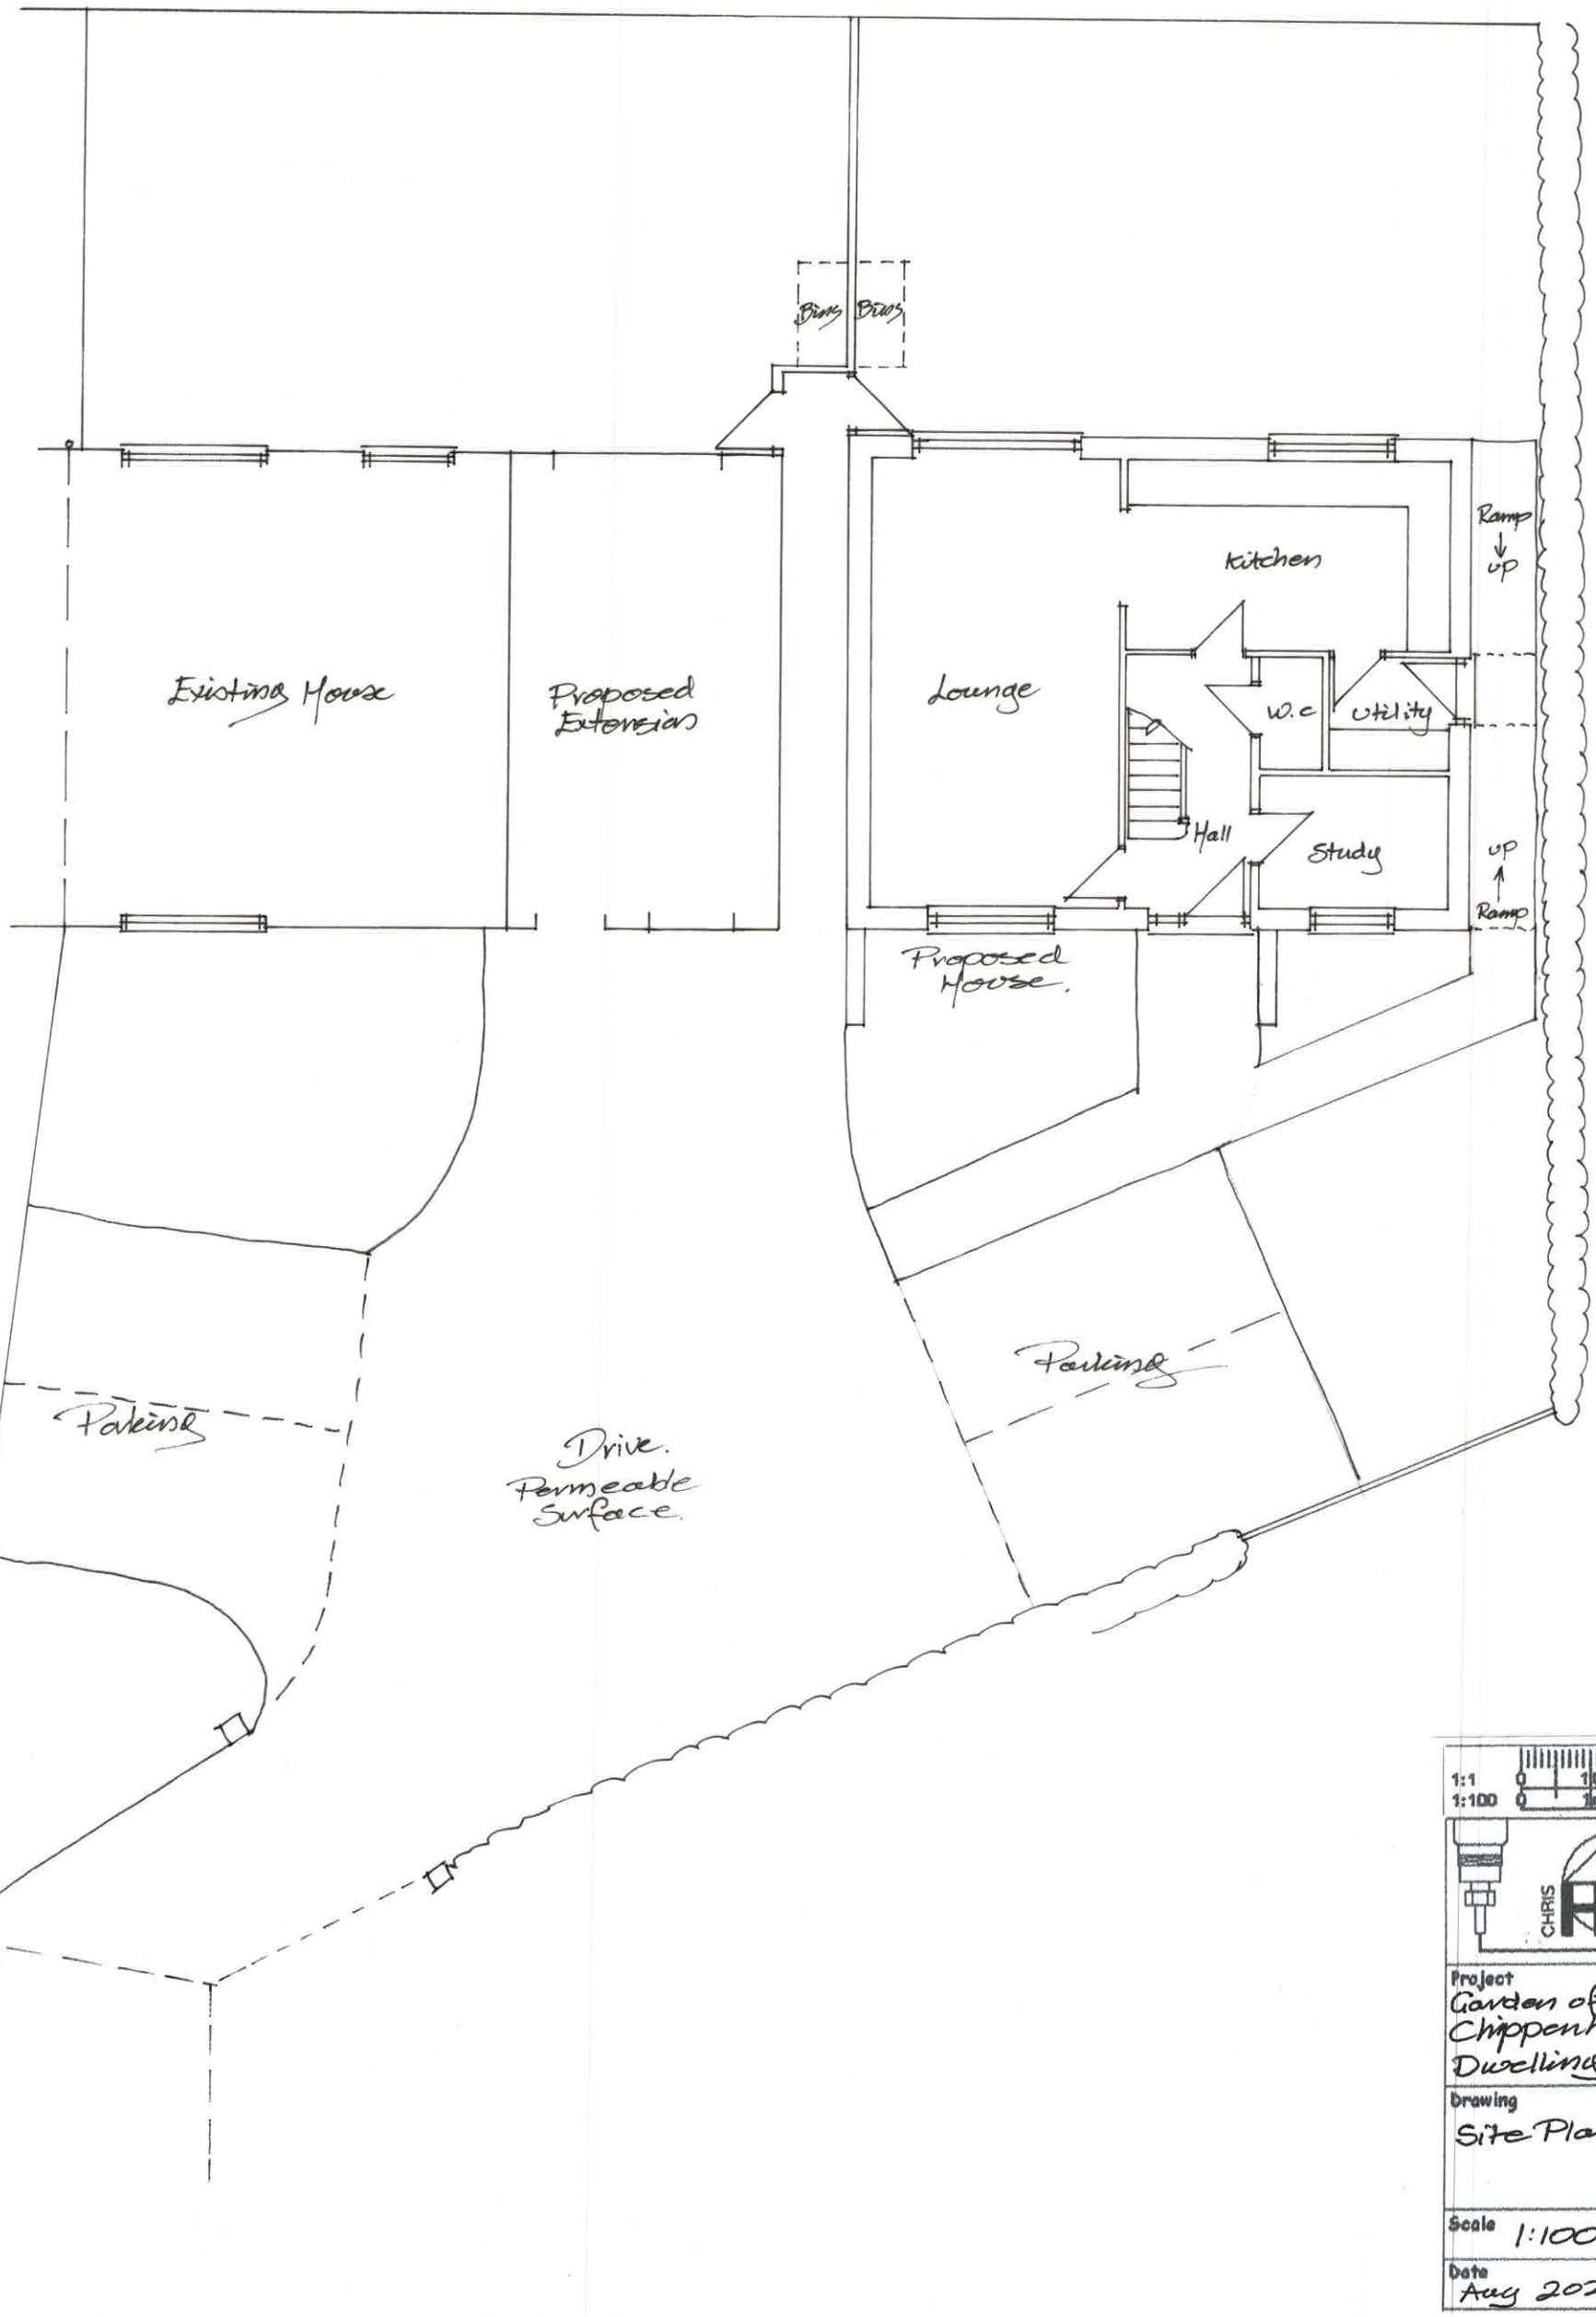


1:1 0 10mm 20 30 40
1:100 0 1m 2 3 4

CHRIS HYDE
3 Potley Lane
Corsham, Wilts
SN13 9RY
01225811057

Project
Garden of 78 Hill Rise
Chippenham SN15 1AZ
Dwelling in Garden

Drawing
Site Plan Proposed

Scale	Drawing No
1:100	2547/3
Date	Drawn
Aug 2023	Chris Hyde