
6 NOREDOWN WAY, WOOTTON BASSETT, SN4 8BJ

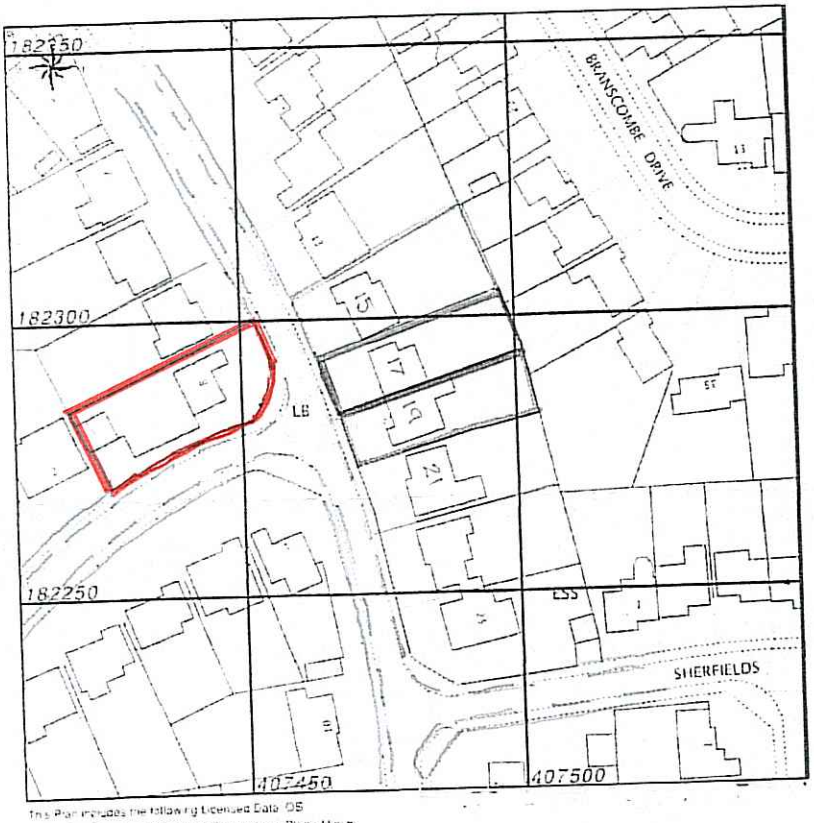


This Plan includes the following Licensed Data: OS MasterMap Black and White PDF Site Location Plan - Mm by the Ordnance Survey National Geographic Database and incorporating surveyed revision available at the date of production. Reproduction in whole or in part is prohibited without the prior permission of Ordnance Survey. The representation of a road, track or path is no evidence of a right of way. The representation of features as lines is no evidence of a property boundary. © Crown copyright and database rights 2019 Ordnance Survey 100031673.

Scale: 1:1250, paper size: A4

SITE LOCATION PLAN

DRAWING NO: 13 / NORE.1 / P01

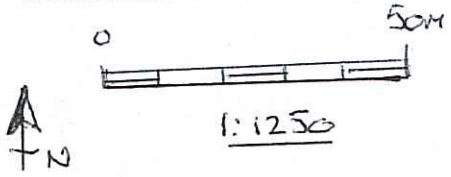

plans ahead by emapsite