
DRAWING NO.


3372/1




PROPOSED REAR ELEVATION

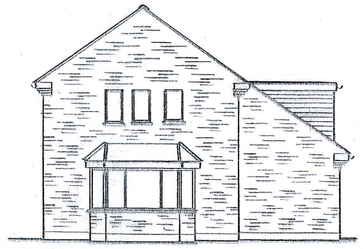


EXISTING SIDE ELEVATION

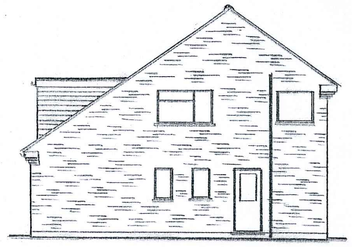


EXISTING SIDE ELEVATION

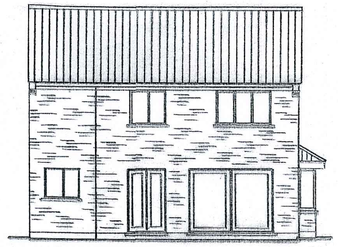


EXISTING REAR ELEVATION

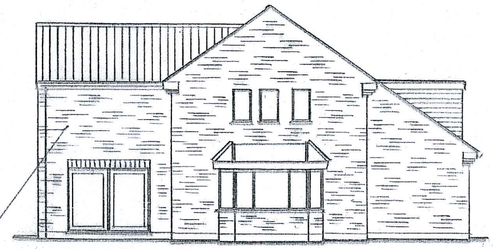

PROPOSED SIDE ELEVATION

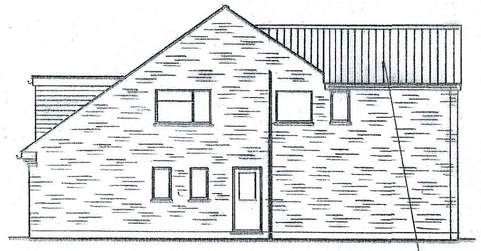


PROPOSED SIDE ELEVATION

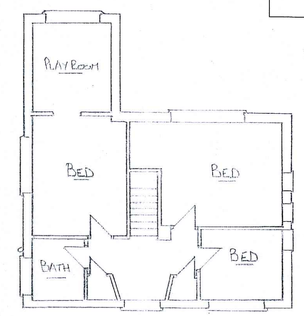


EXISTING FIRST FLOOR


FACING BRICK TO MATCH EXISTING

TILES TO MATCH EXISTING CONFIRM PITCH ON SITE

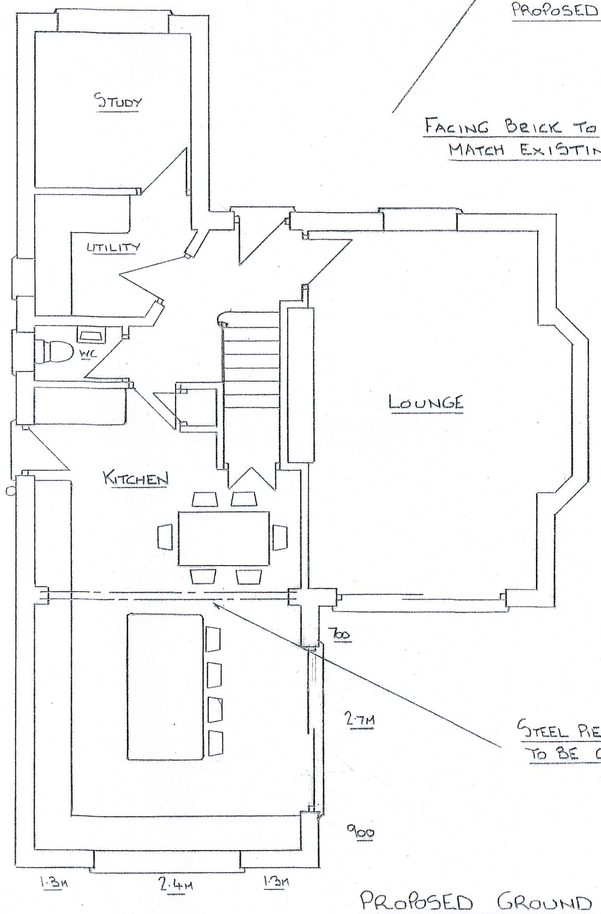



STEEL PIER & PAD SIZES TO BE CONFIRMED

PROPOSED GROUND FLOOR

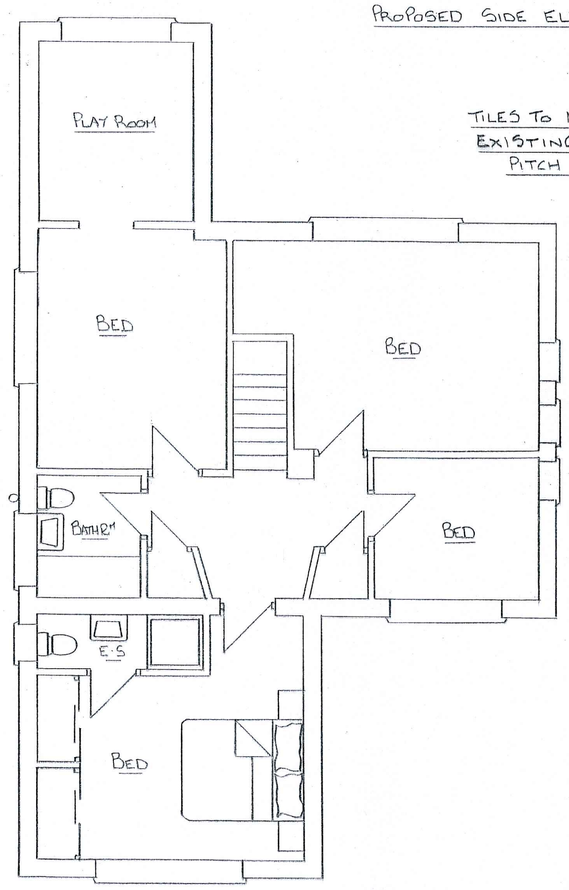



PROPOSED FIRST FLOOR

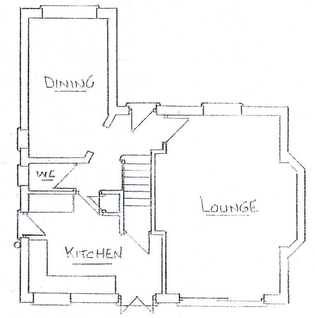


EXISTING GROUND FLOOR

BLOCK PLAN 1:500

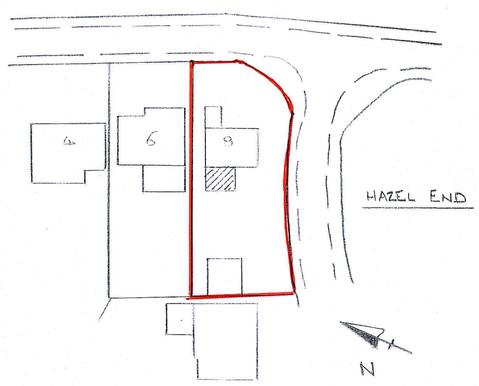


SCALE 1:100
0 10m
0 1 2 3 4 5 6 7 8 9 10m
SCALE 1:50

SCALE 1:500
0 30m

| | | | |
|---|---|---|---|
| NIGEL PACKER<br>DESIGN TEAM<br>TEL.NO. 07906 141845<br>email: nigelpacker@ymail.com | SCALE. 1:50 1:100<br>DATE. AUG 2023 | DESCRIPTION.<br>PROPOSED REAR EXTENSION<br>AT 8 NOREDOWN WAY RWB<br>FOR MR & MRS SMITH | DRAWING NO. 3372/1<br>DRAWING SIZE A1 |