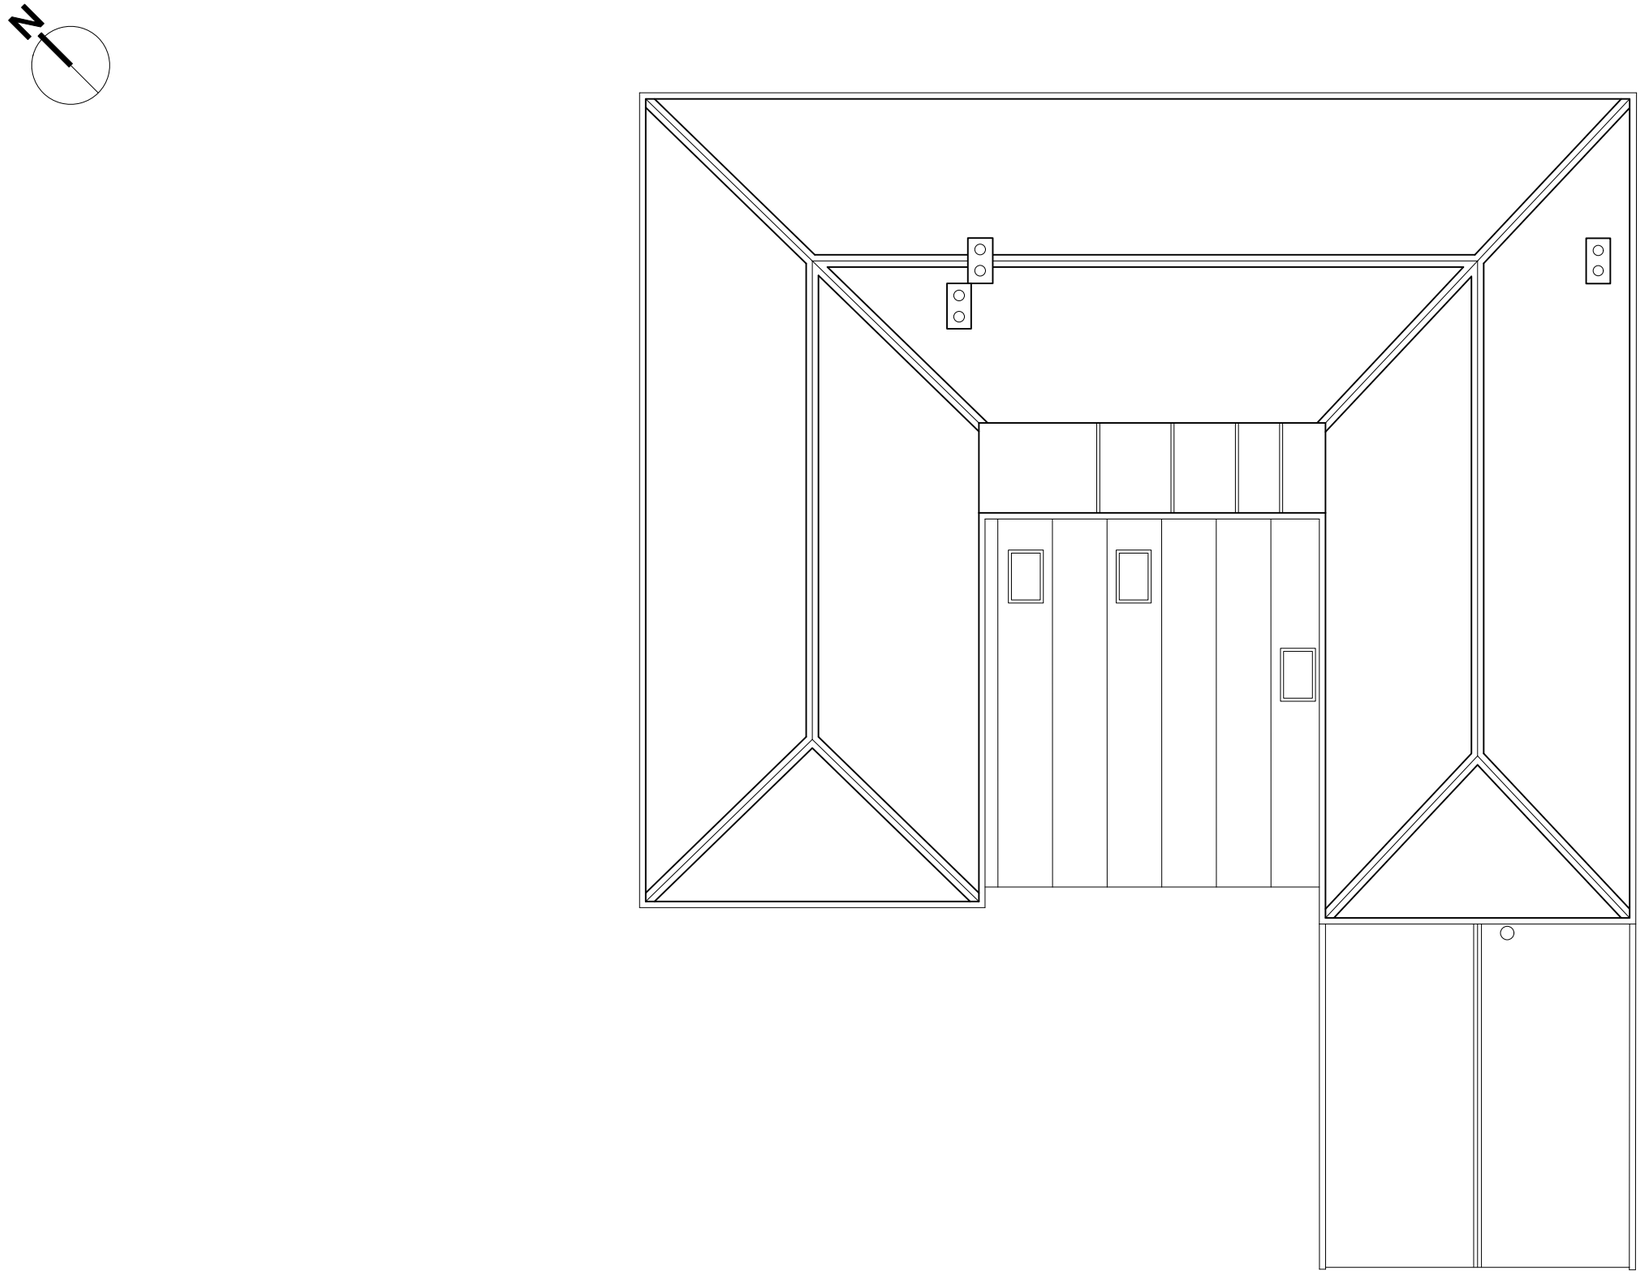


EXG. Roof Plan 1:100

1:100 0 1 2 3 4 5 m

Sheet Title: EX. Roof plan	Project Title: Manor Farm, Bulkington, Manor Farm	Status: EXISTING	Scale: 1:100 @ A3	Date: 13/02/23	Drawn By: SW	Project ID: EX102	

No.	Date	Revision Notes

These details are subject to all relevant statutory approvals. If in doubt, check. All dimensions are to be checked on site. Areas where quoted are approximate. Figured dimensions only are to be taken from this drawing. Any discrepancies with other related information is to be checked prior to order/construction/installation. This document should not be relied on or used in circumstances other than those for which it was originally prepared. The Architect accepts no responsibility for this document to any party other than the person by whom it was commissioned.