
DO NOT SCALE FROM THIS DRAWING ALL DIMENSIONS TO BE CHECKED ON SITE PRIOR TO COMMENCEMENT. ANY DISCREPANCIES TO BE REPORTED IMMEDIATELY TO THE ARCHITECT.

0 10 20 30 40 50


Metres 1:500

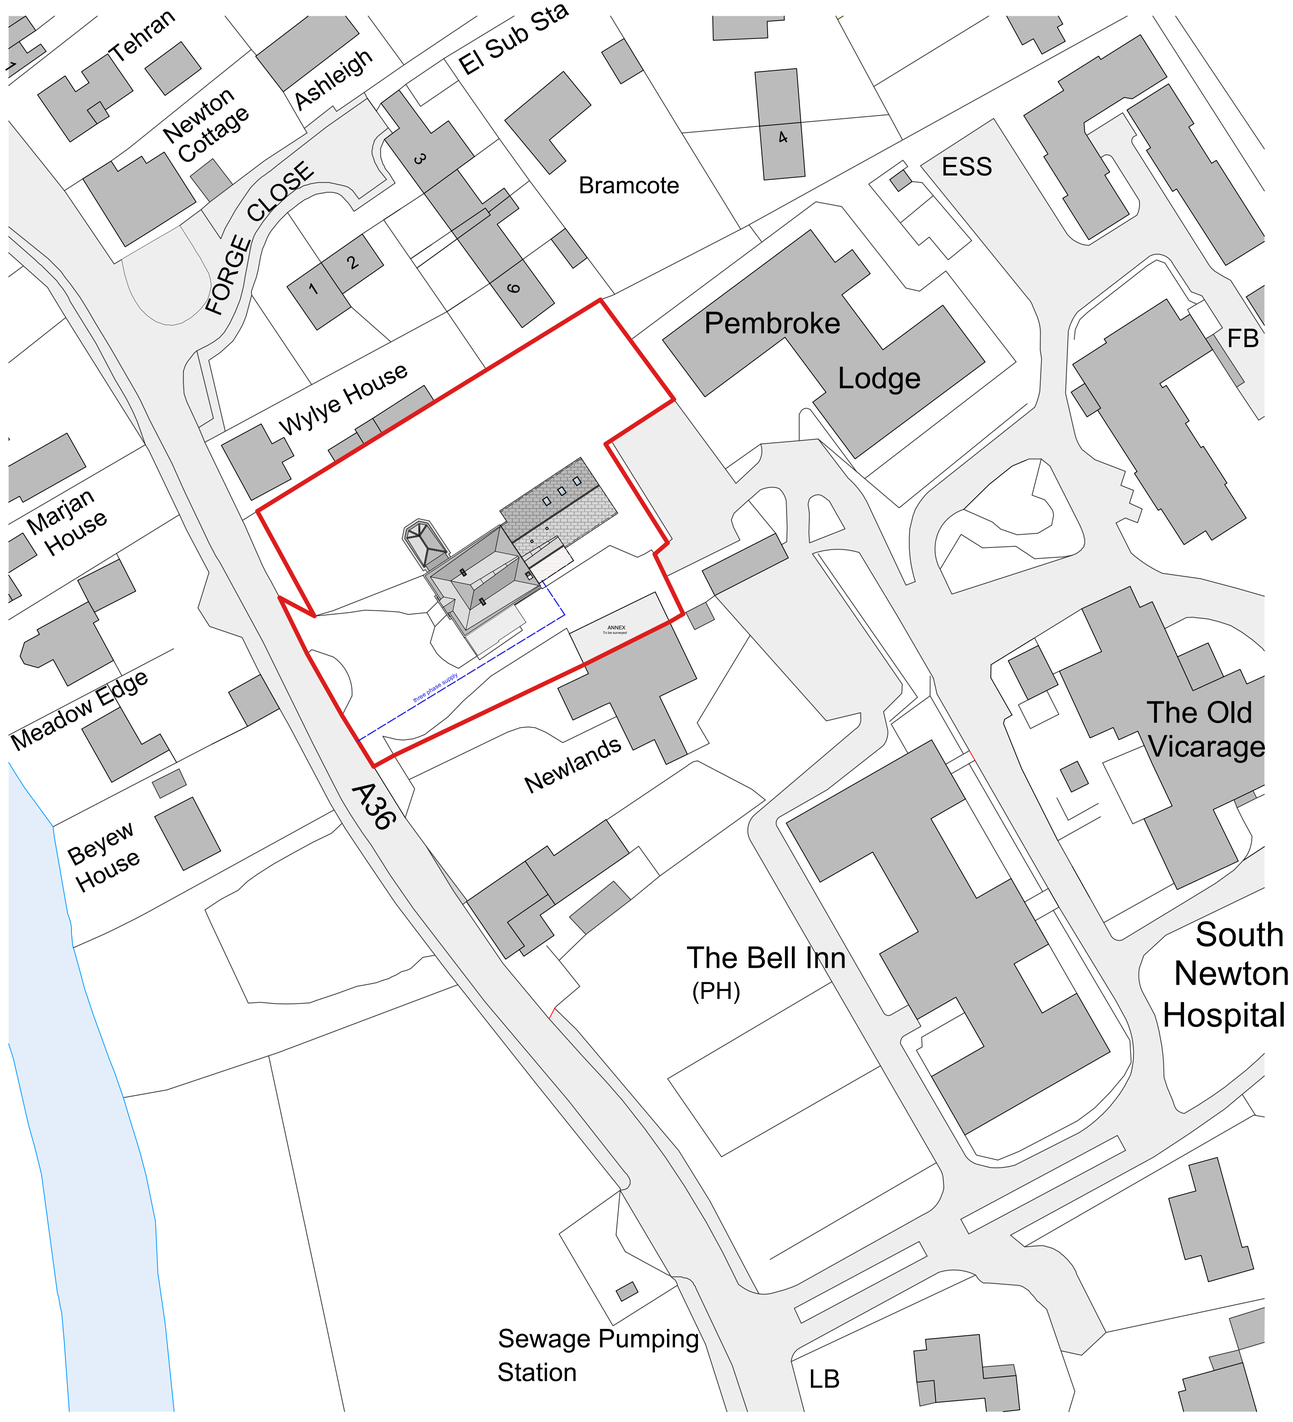

PLN	Site Plan
01	1:500

0 5 10 15 20 25

Metres 1:200

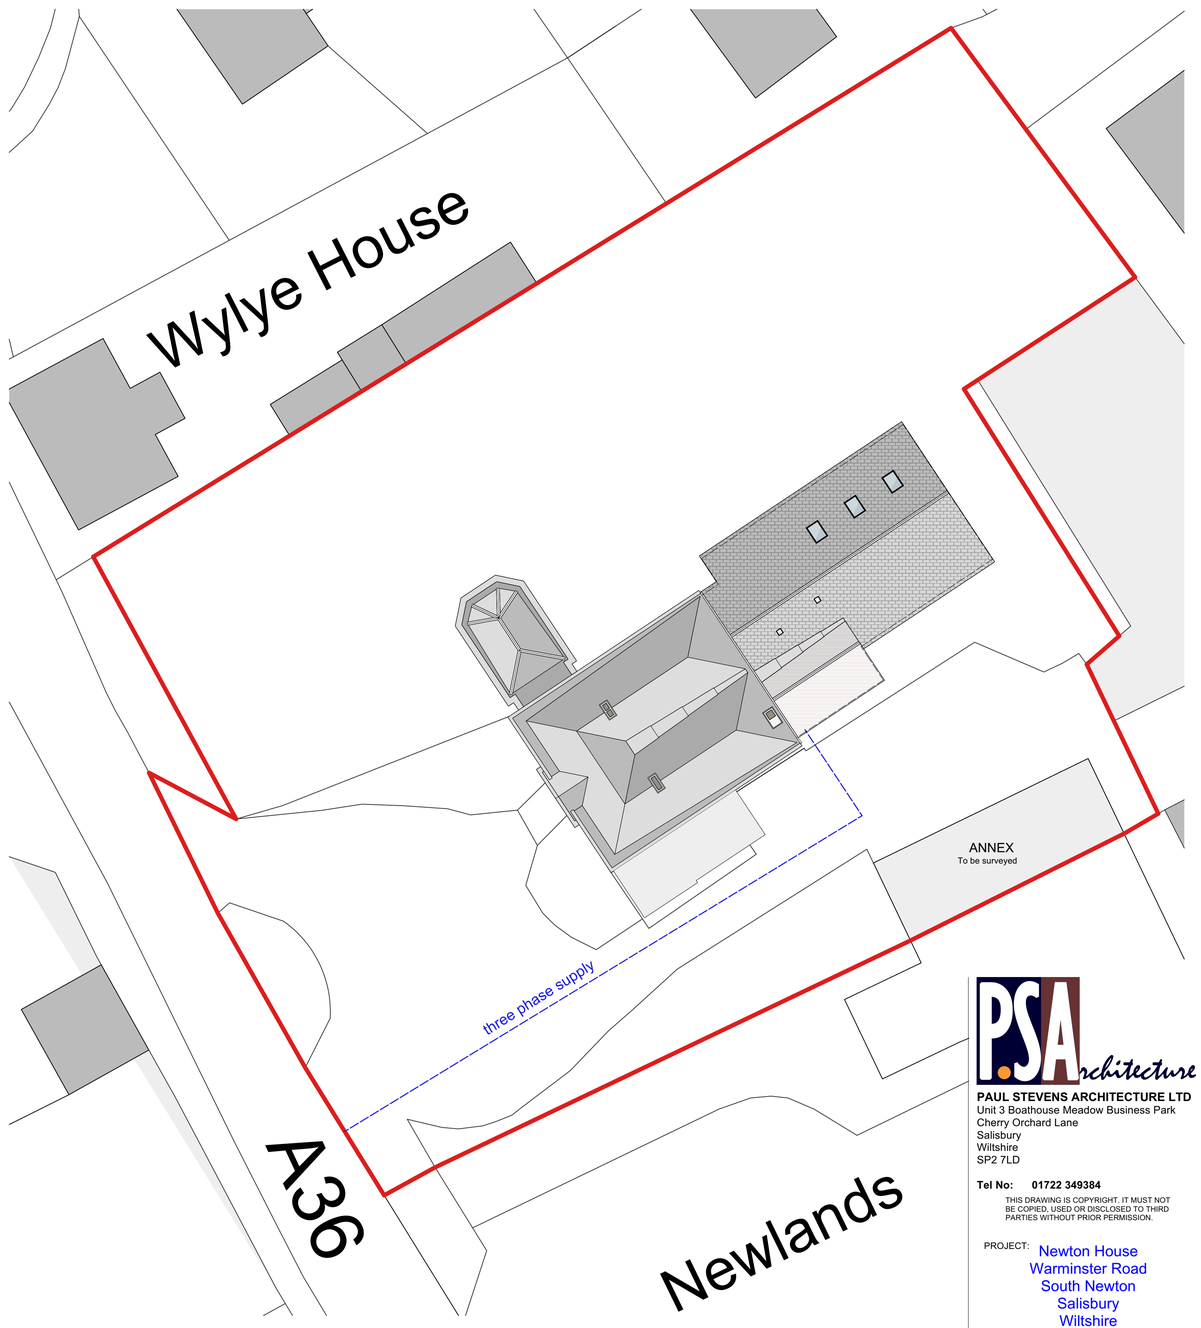

PLN	Site Plan
02	1:200

N

PAUL STEVENS ARCHITECTURE LTD
Unit 3 Boathouse Meadow Business Park
Cherry Orchard Lane
Salisbury
Wiltshire
SP2 7LD

Tel No: 01722 349384

THIS DRAWING IS COPYRIGHT. IT MUST NOT BE COPIED, USED OR DISCLOSED TO THIRD PARTIES WITHOUT PRIOR PERMISSION.

PROJECT: Newton House
Warminster Road
South Newton
Salisbury
Wiltshire
SP2 0QD

DRAWING: **Location** Plan

SCALE: 1:500, 1:200 @ A1

DATE: 03 2023

DESIGN: ☐ PLANNING: ☒ BLDG REGS: ☐

TENDER: ☐ CONSTRUCTION: ☐

DRAWN: CB DATE: 21/03/2023

CHECKED: DATE:

JOB No: 985

DWG No: 11 REV: -

CURRENT: ☐

SUPERSEDED: ☐