
COPYRIGHT © THE BUSH CONSULTANCY

Never scale from this drawing. Always refer to figured dimensions.


Contractors, subcontractors and suppliers must verify all dimensions on site before commencing any work or making any shop drawings.

This drawing is to be read in conjunction with structural, mechanical and electrical engineers drawings and all discrepancies are to be reported to the architect.


UK OFFICIAL
(c) Crown Copyright 2023

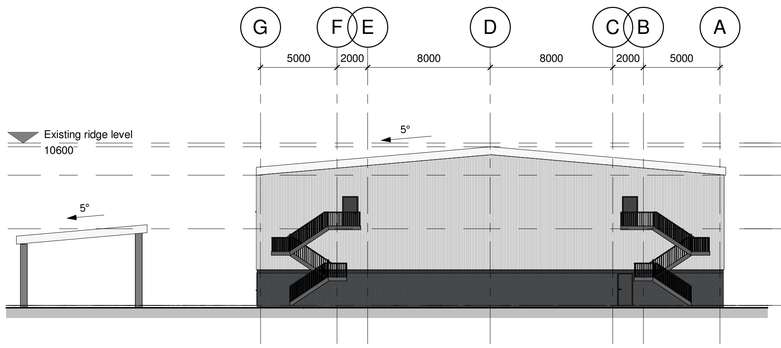


1 South Elevation
1 : 200

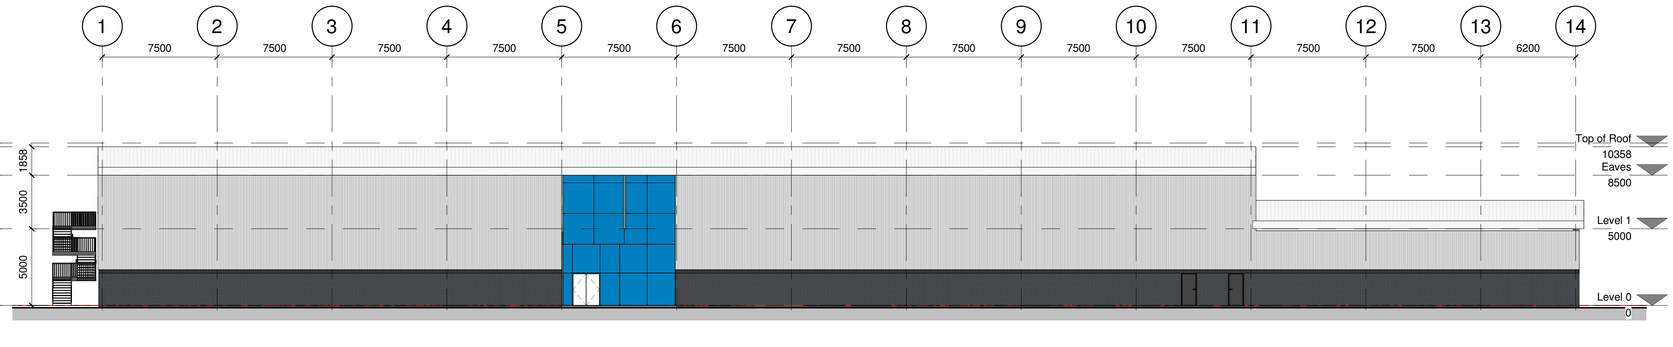

2 East Elevation
1 : 200

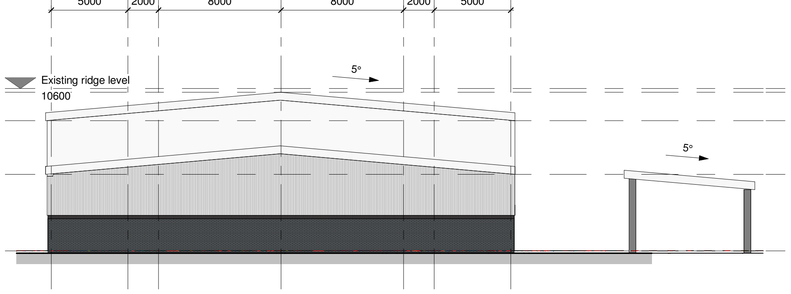

3 North Elevation
1 : 200

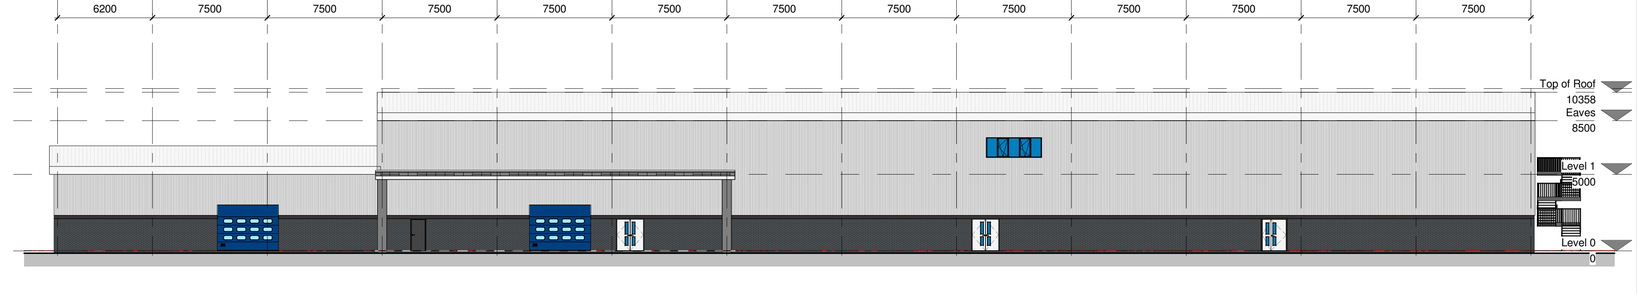

4 West Elevation
1 : 200

DRAFT ISSUE - FOR INFORMATION

*NO WINDOWS CURRENTLY SHOWN; FOR VOLUMETRIC INFORMATION ONLY

0 4 8 12 16 20
GRAPHIC SCALE: 1:200

REV	DATE	REVISION NOTES	BY / CHKD
P01	23.07.07	First Issue	IR/RD

THE BUSH CONSULTANCY
5.20 PAINTWORKS
BATH ROAD | BRISTOL | BS4 3EH
TEL +44 (0)117 316 0570
info@thebushconsultancy.com
www.thebushconsultancy.com

CLIENT
KIER

PROJECT TITLE
Project CUBIT

TBC PROJECT No. 3706

DRAWING TITLE
GA Elevations

IDP Ref:	DIO Stage:	LOD:
C01700	DI2	D2L2

DRAWING STATUS	RIBA STAGE	BIM STATUS
Shared for Review & Comment	STAGE 2	S2

DRAWN	CHECKED	DATE	SCALE
IR	RD	07/07/23	1 : 200 @ A1

DRAWING No: Z9F7439Y13 - TBC - 07 - ZZ - DR - A - 2000

REVISION: P01