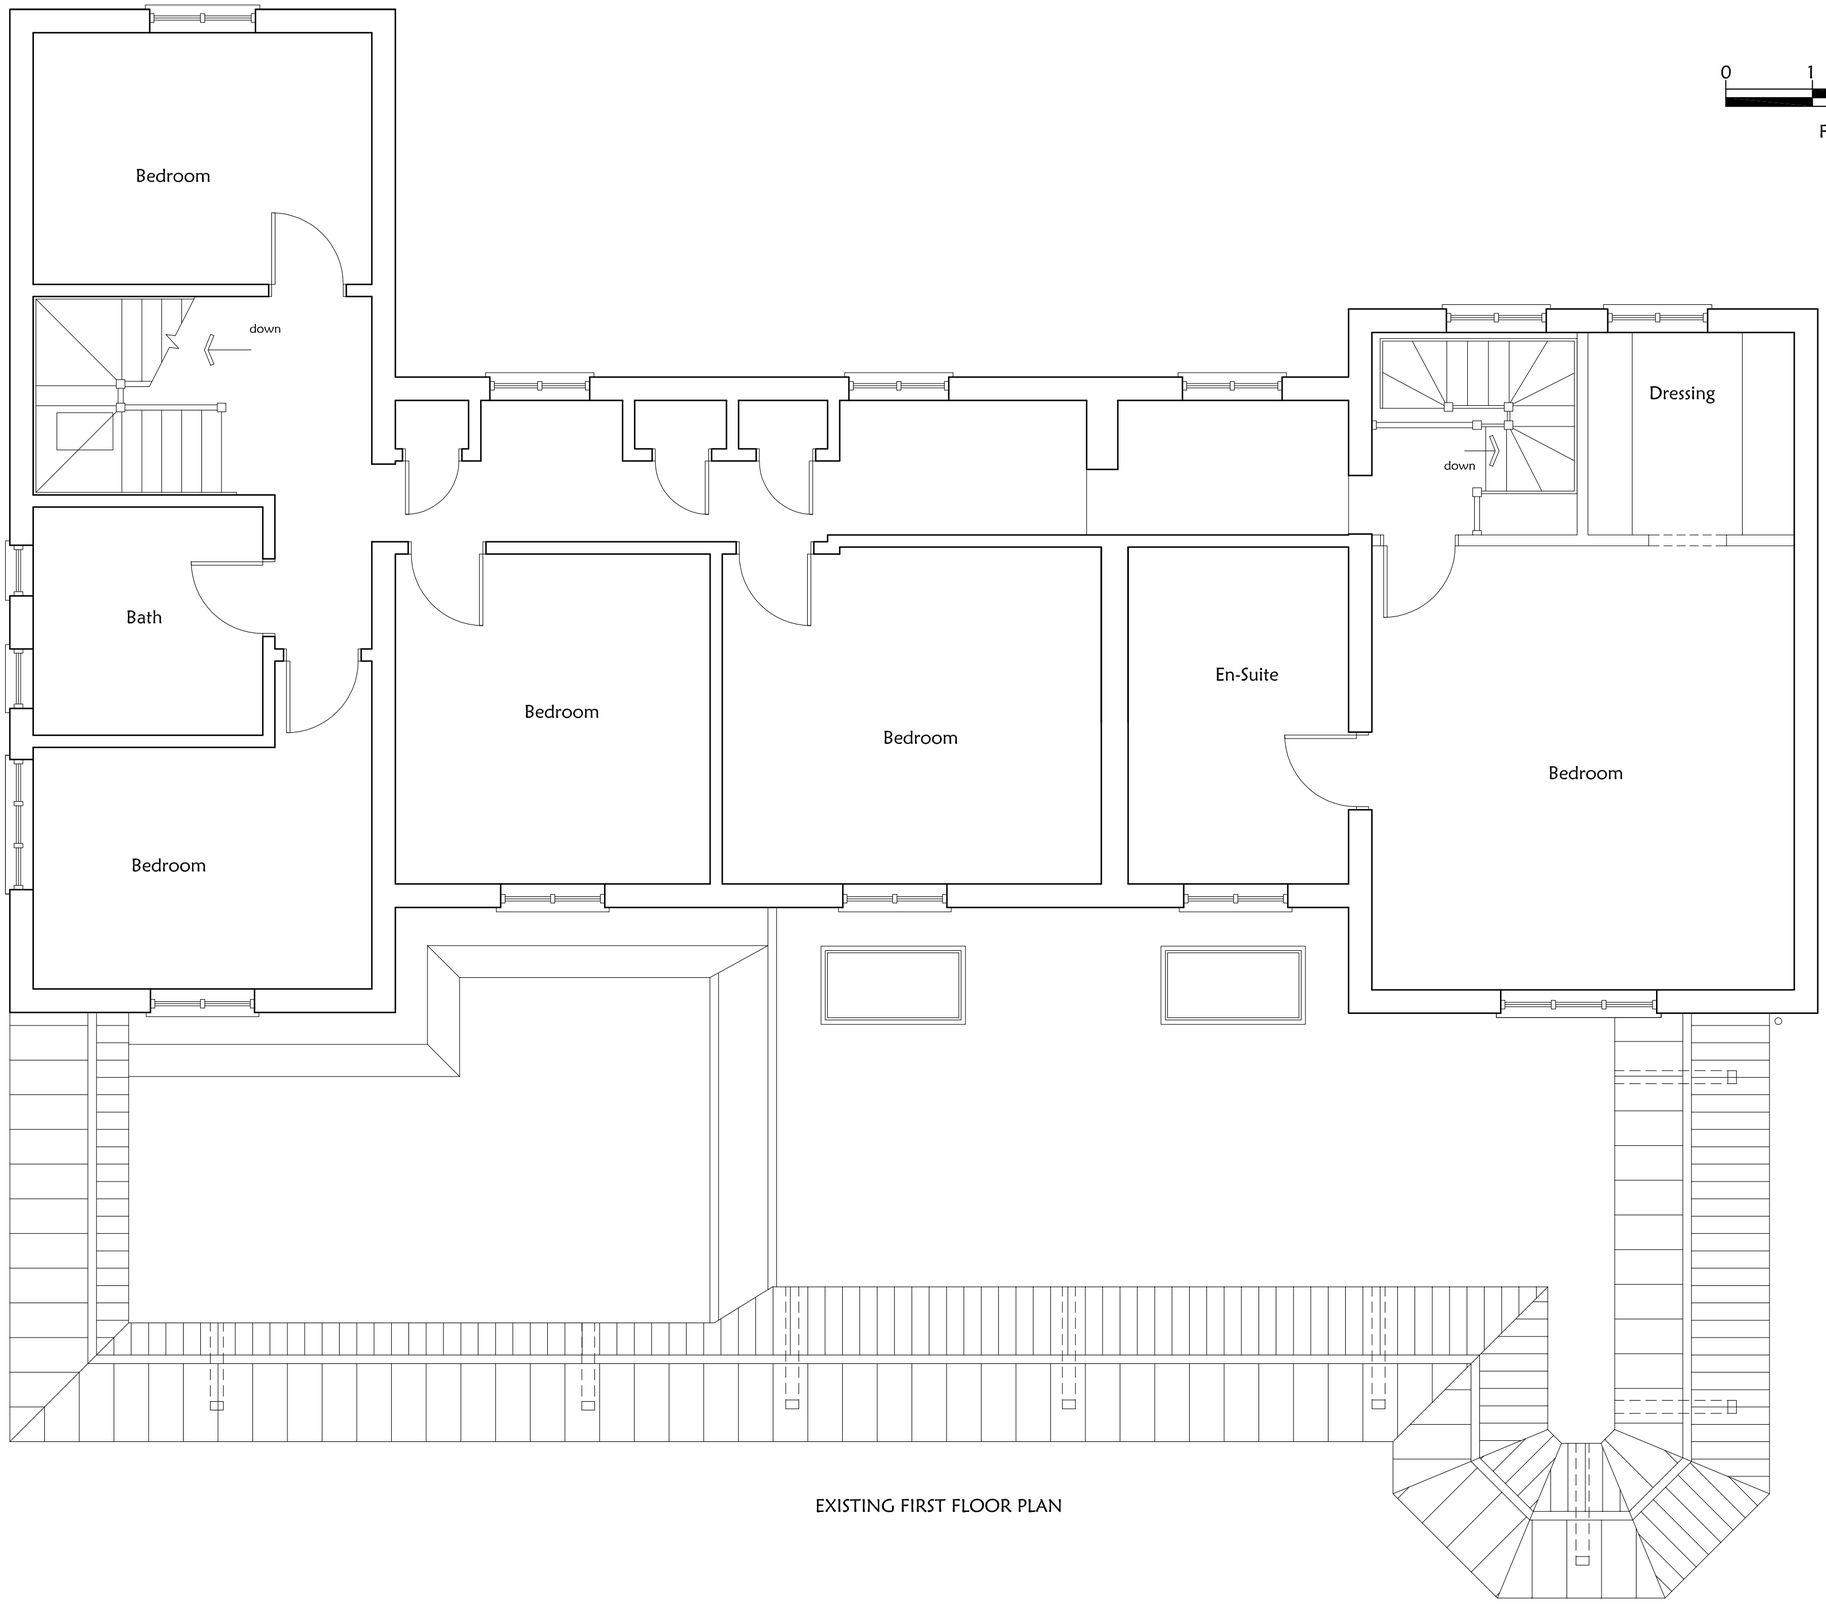


FLOOR PLANS SCALE 1:50

EXISTING FIRST FLOOR PLAN

Project:

FAIRFIELD HOUSE
KING STREET
WILTON

Drawing Title:

EXISTING FIRST FLOOR PLAN

Client:

MR AND MRS STEEDMAN

Singleton Design

Singleton Design
Twelve Winds, 32 Castle Street
Newtown, Tisbury, Wiltshire SP3 6SN

Tel. 01747 445045

Scale: 1:50 @ A2

Drg No: P861/04 Rev: