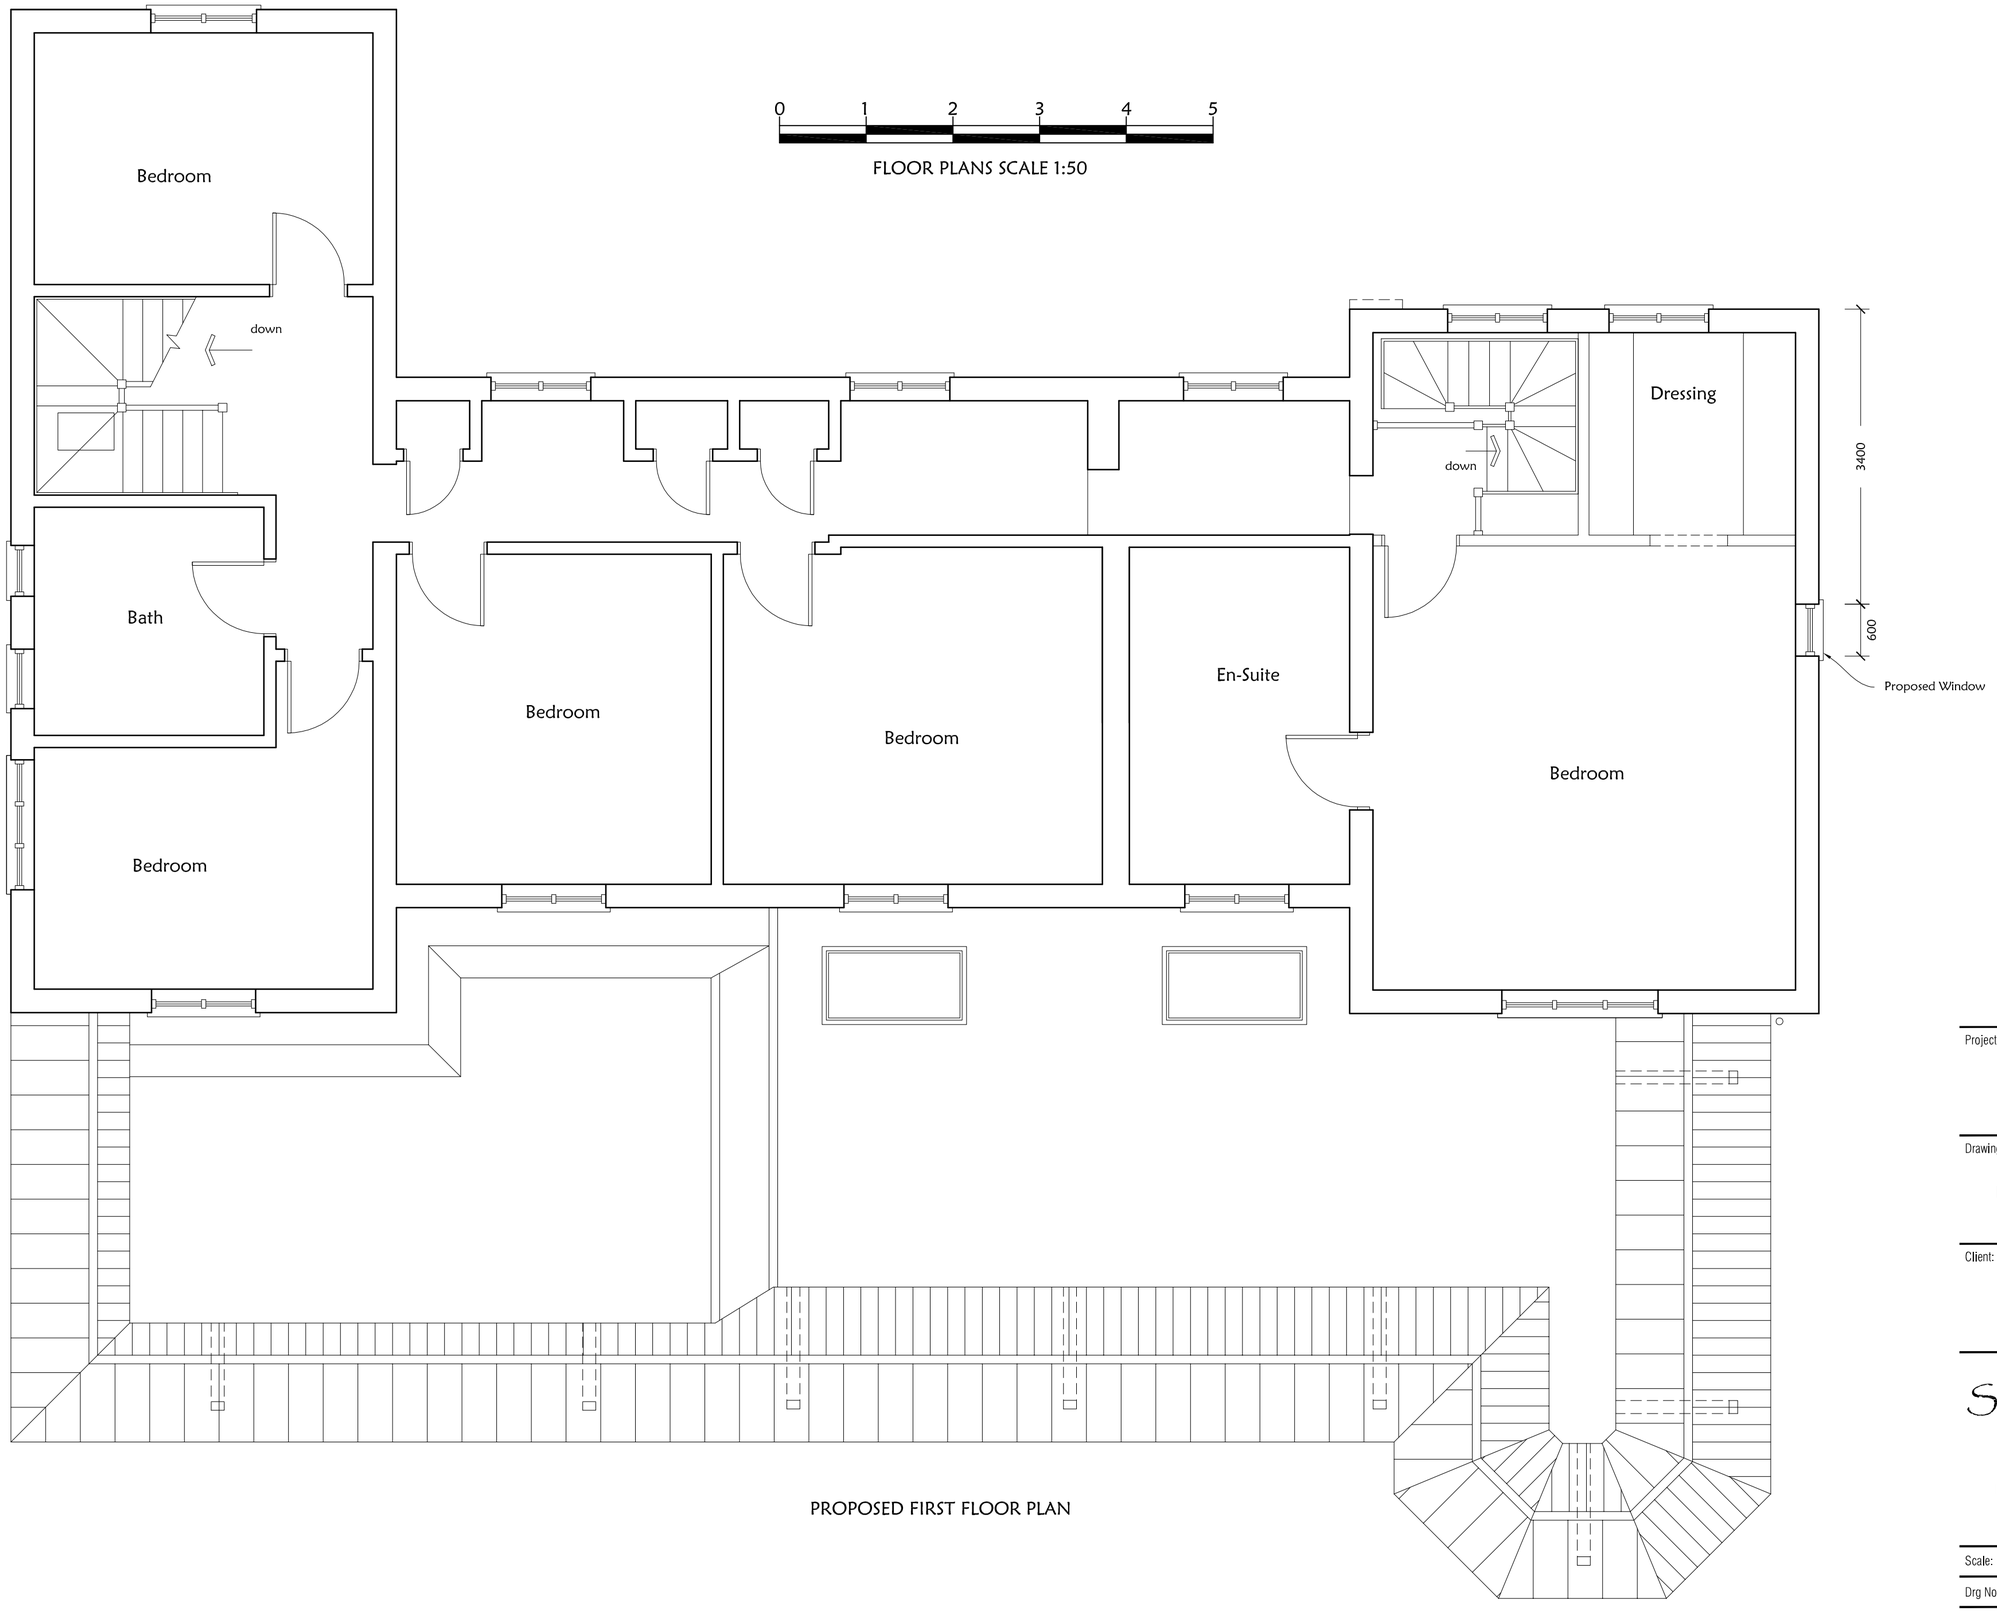


PROPOSED FIRST FLOOR PLAN

Project:

FAIRFIELD HOUSE
KING STREET
WILTON

Drawing Title:

PROPOSED FIRST FLOOR PLAN

Client:

MR AND MRS STEEDMAN

Singleton Design

Singleton Design
Twelve Winds, 32 Castle Street
Newtown, Tisbury, Wiltshire SP3 6SN

Tel. 01747 445045

Scale: 1:50 @ A2

Drg No: P861/08 Rev: