


FRONT ELEVATION

Scale 1:100

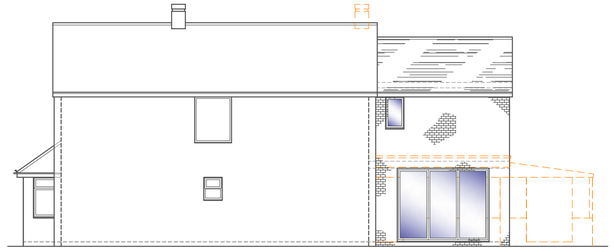


SIDE ELEVATION

Scale 1:100



REAR ELEVATION


Scale 1:100

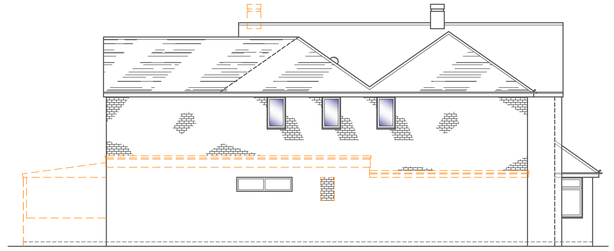

SIDE ELEVATION


Scale 1:100

FD 60	1 Hour Fire Doors to risk
FD 30	1/2 Hour Fire Doors to risk
SD	Mains Smoke detector interlinked c/w battery backup
HD	Heat detector
CM	Carbon Monoxide detector
	Extract Fan 15min over-run
	Extract Fan 60l/sec (kitchen)

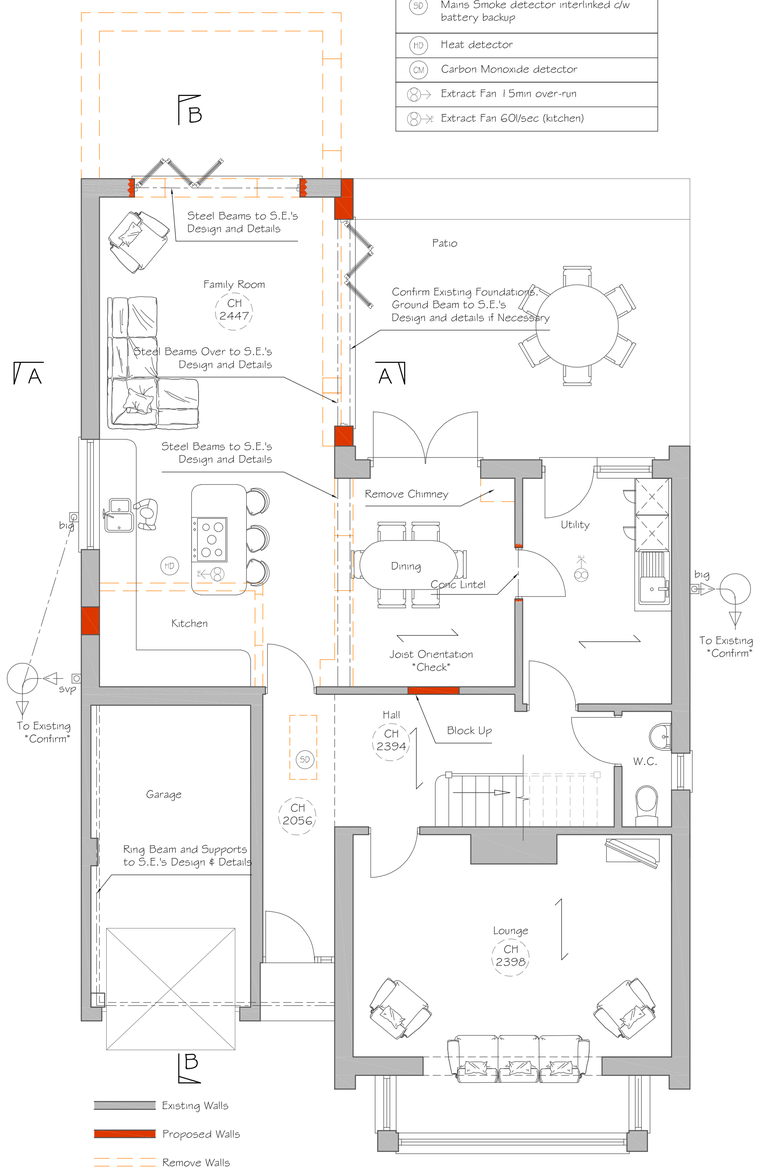


GROUND FLOOR PLAN

Scale 1:50

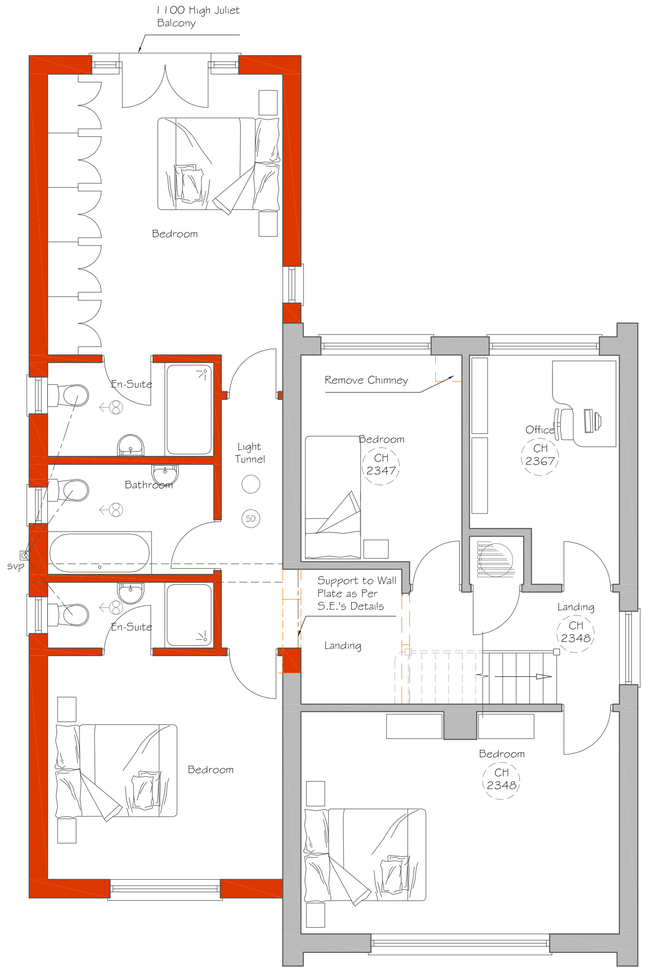


FIRST FLOOR PLAN

Scale 1:50

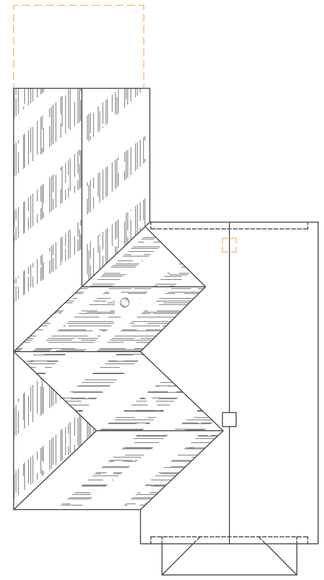

ROOF PLAN

Scale 1:100

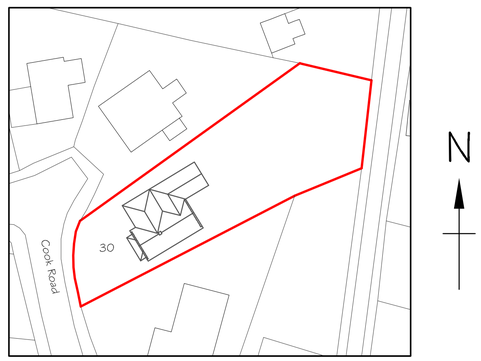

BLOCK PLAN

Scale 1:500

1:50 [m]
0 0.5 1.0 1.5 2.0 2.5

1:100 [m]
0 1 2 3 4 5

1:500 [m]
0 5 10 15 20 25

1:1250 [m]
0 20 40 60

Alex Dawson
www.addraughting.co.uk
alex@addraughting.co.uk
01672 511412
07791 341698

59 Barrow Close
Marlborough
Wiltshire
SN8 2BE

AD DRAUGHTING
ARCHITECTURAL SERVICES

Client

MR& MRS RAMSAY

Job Title

EXTENSION AT:
30 COOK ROAD,
ALDBOURNE,
WILTSHIRE,
SN8 2EG.

Drawing Title

PROPOSED ELEVATIONS AND PLANS

Scale: AS SHOWN

Date: 17/08/2023 | Drawn: AD

Drawing No.: 1322-02 | Rev: E

841 x 594 A1