

WESTERN ELEVATION

Scale 1:50

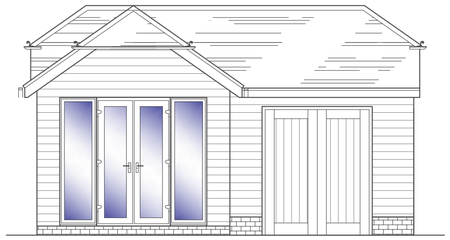

SOUTHERN ELEVATION

Scale 1:50

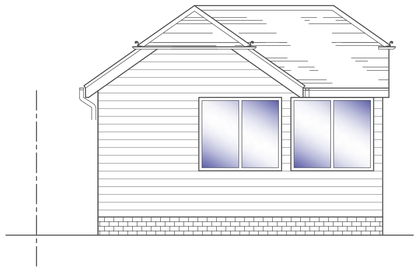

EASTERN ELEVATION

Scale 1:50

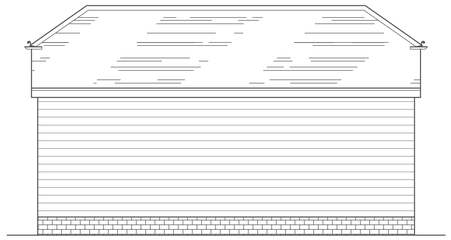

NORTHERN ELEVATION

Scale 1:50

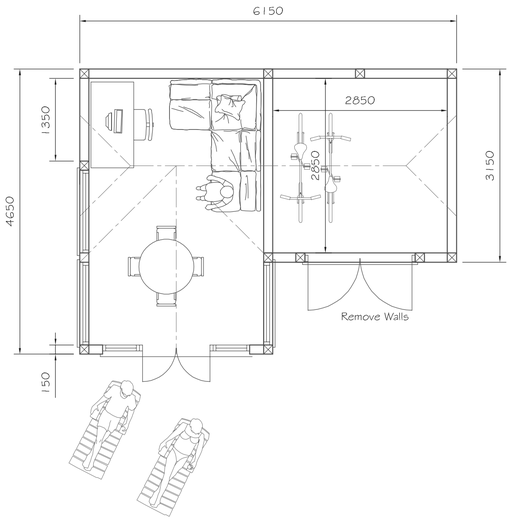

FLOOR PLAN

Scale 1:50

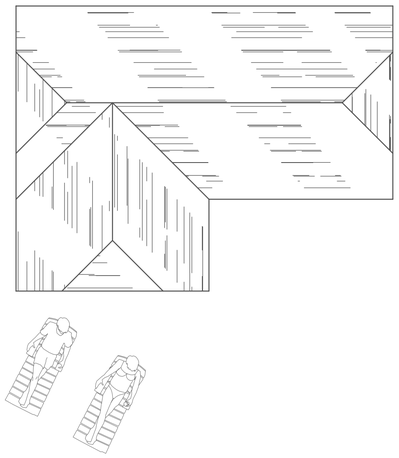

ROOF PLAN

Scale 1:50

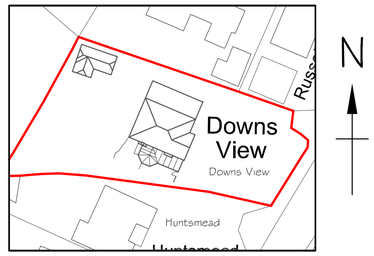

BLOCK PLAN

Scale 1:500

1:20 [m]
0 0.5 1.0

1:50 [m]
0 0.5 1.0 1.5 2.0 2.5

1:100 [m]
0 1 2 3 4 5

1:200 [m]
0 5 10

1:500 [m]
0 5 10 15 20 25

1:1250 [m]
0 20 40 60

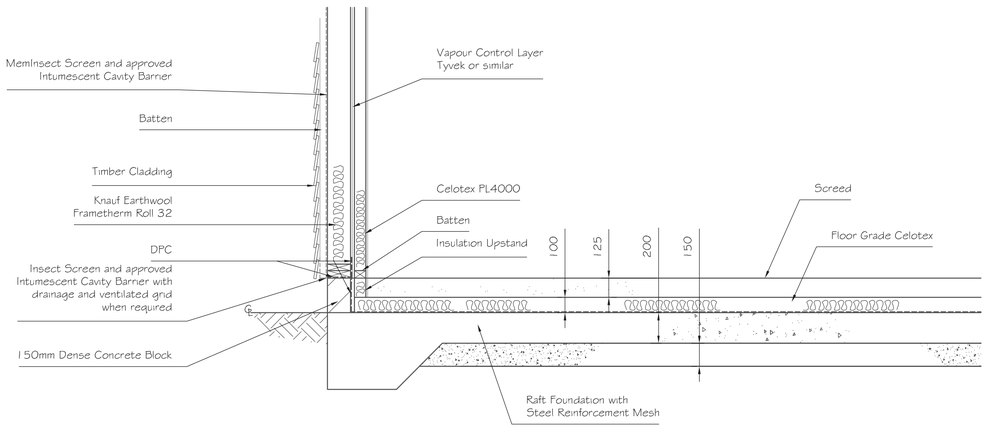

SLAB CONSTRUCTION

Scale 1:20

Alex Dawson
www.addraughting.co.uk
alex@addraughting.co.uk
01672 511412
07791 341698

59 Barrow Close
Marlborough
Wiltshire
SN8 2BE

AD DRAUGHTING
ARCHITECTURAL SERVICES

Client

MR & MRS FRASER

Job Title

EXTENSION AT:
DOWNSVIEW,
OGBOURNE ST GEORGE,
MARLBOROUGH,
WILTSHIRE,
SN8 1SQ.

Drawing Title

SUNROOM & STORAGE SHED

Scale AS SHOWN

Date 03/08/2020 | Drawn AD

Drawing No. 974-04 | Rev A

841 x 594 A1