


Do not scale from drawing.

Rev.	Date	Drawn	Check	Description
A	17/08/23	EJ	CJ	Rooflights omitted, windows omitted

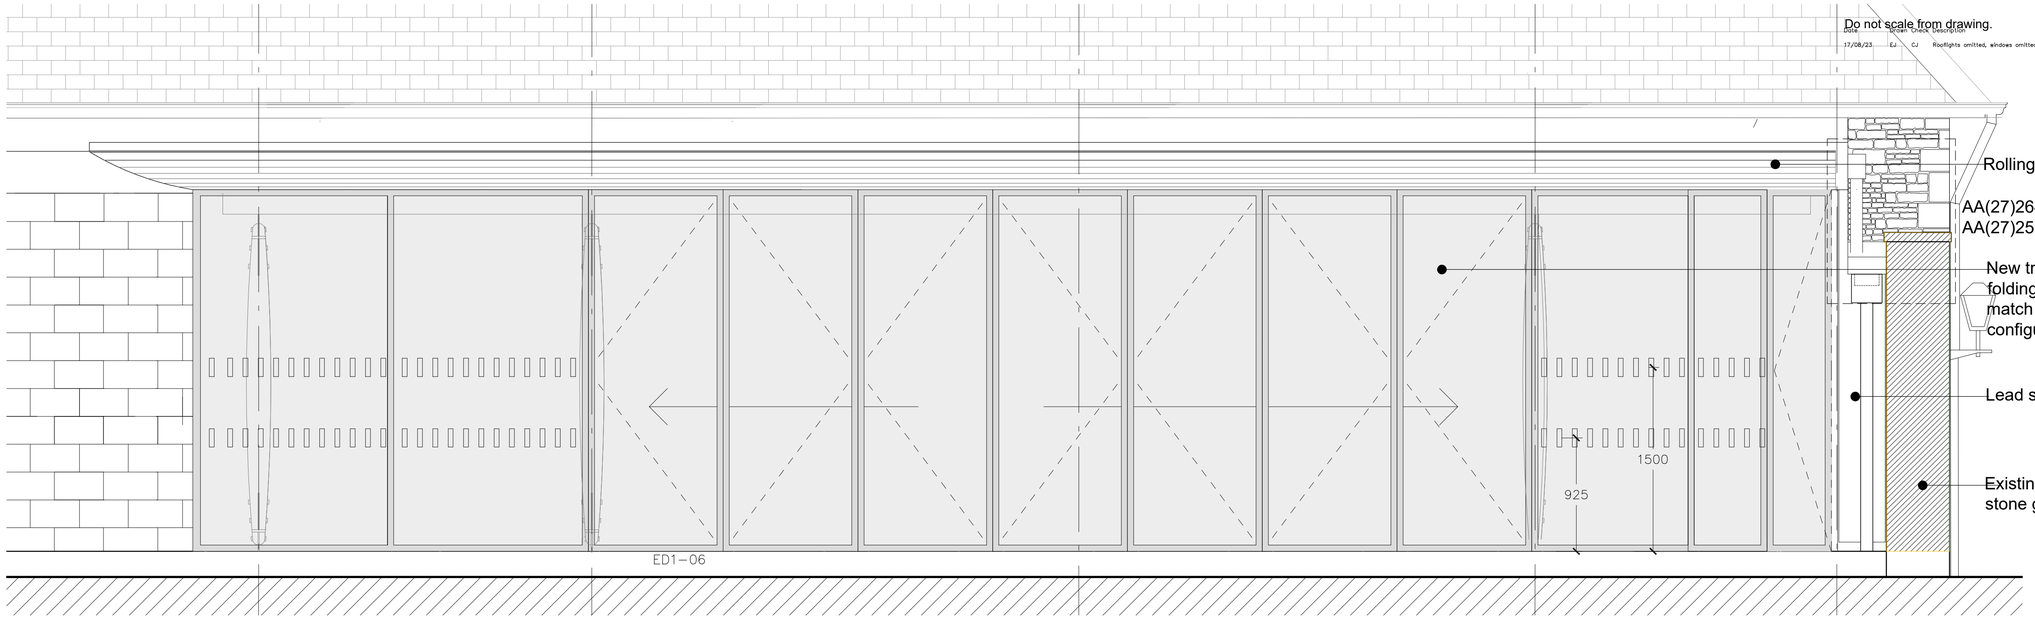


Brasserie Extension - East Elevation
1:25

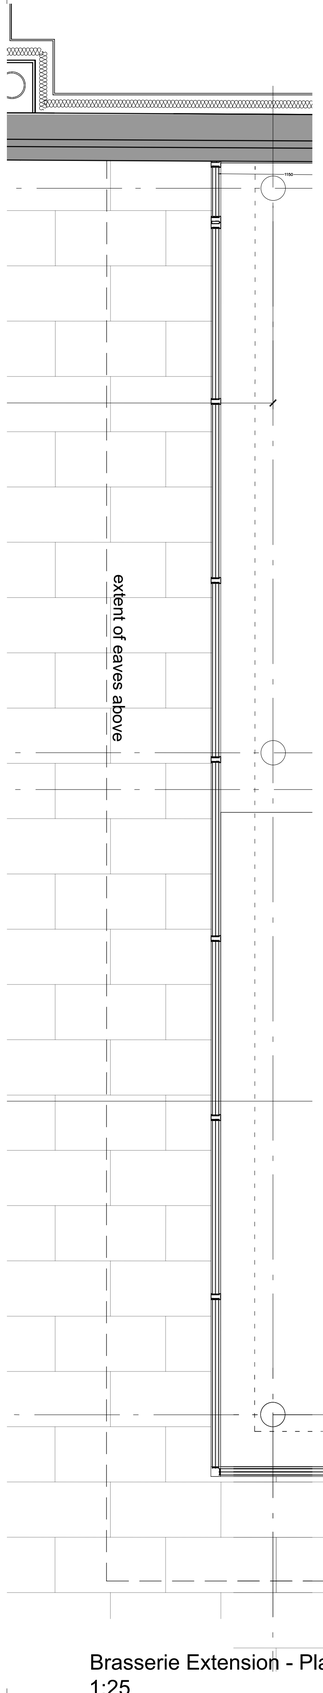

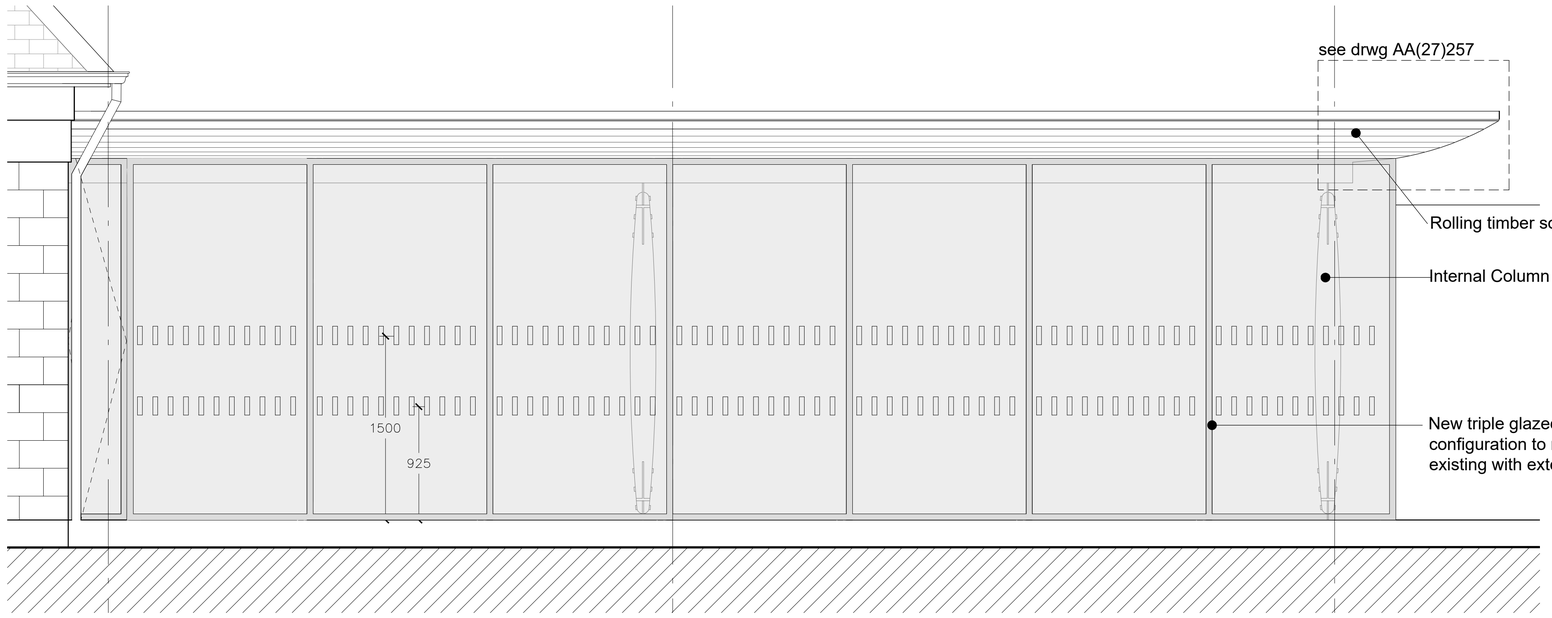


Brasserie Extension - West Elevation
1:25

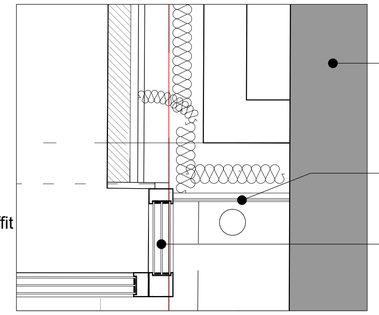

FLUSH CONNECTION

Detail A
1:10

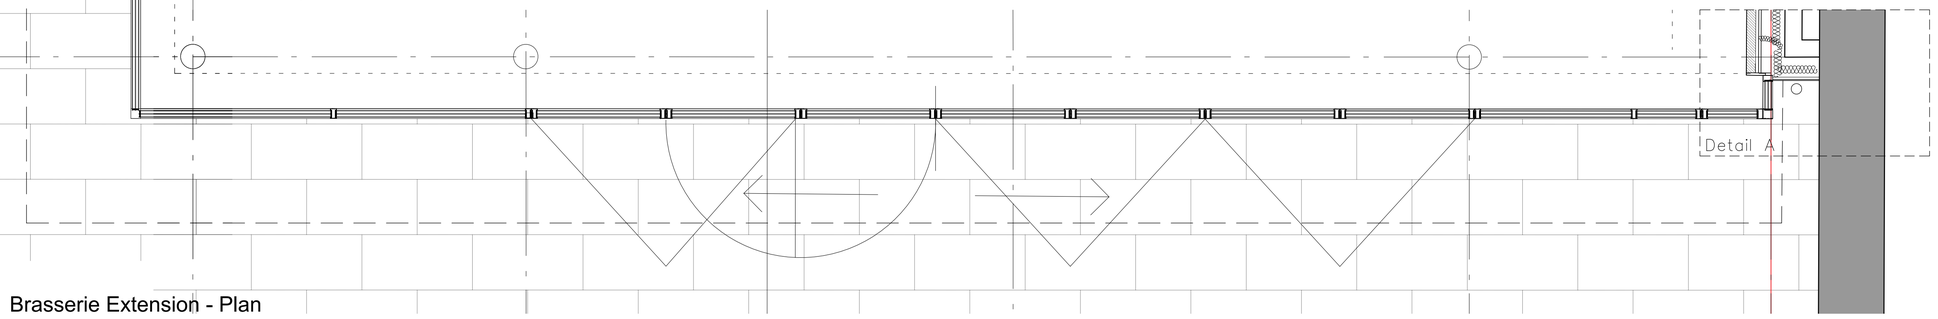

Brasserie Extension - Plan
1:25

Note :
Architects drawings are based on Record Information available. The contractor is to verify dimensions and report anomolies/descepancies prior to site works.

Architect drawings are to be read in conjunction with Structural Engineers drawings - Buro Happold.

HolderMathias architects

Lucknam Park
Brasserie Extension
Lucknam Park Hotel, Bath

Job No. 4737
Dwg No. AL(31)210 Rev. A

Title
Glass Wall Details - Brasserie

Date	Drawn	Check	Status	Scale
15/05/23	EJ		Tender	1:25 & 1:10 @ A1

Cardiff: 029 2049 8681 London: 020 7287 0735 www.holdermathias.com