
Do not scale from drawing.

Date	Drawn	Check	Description	Rev.
**	**	***	**	**

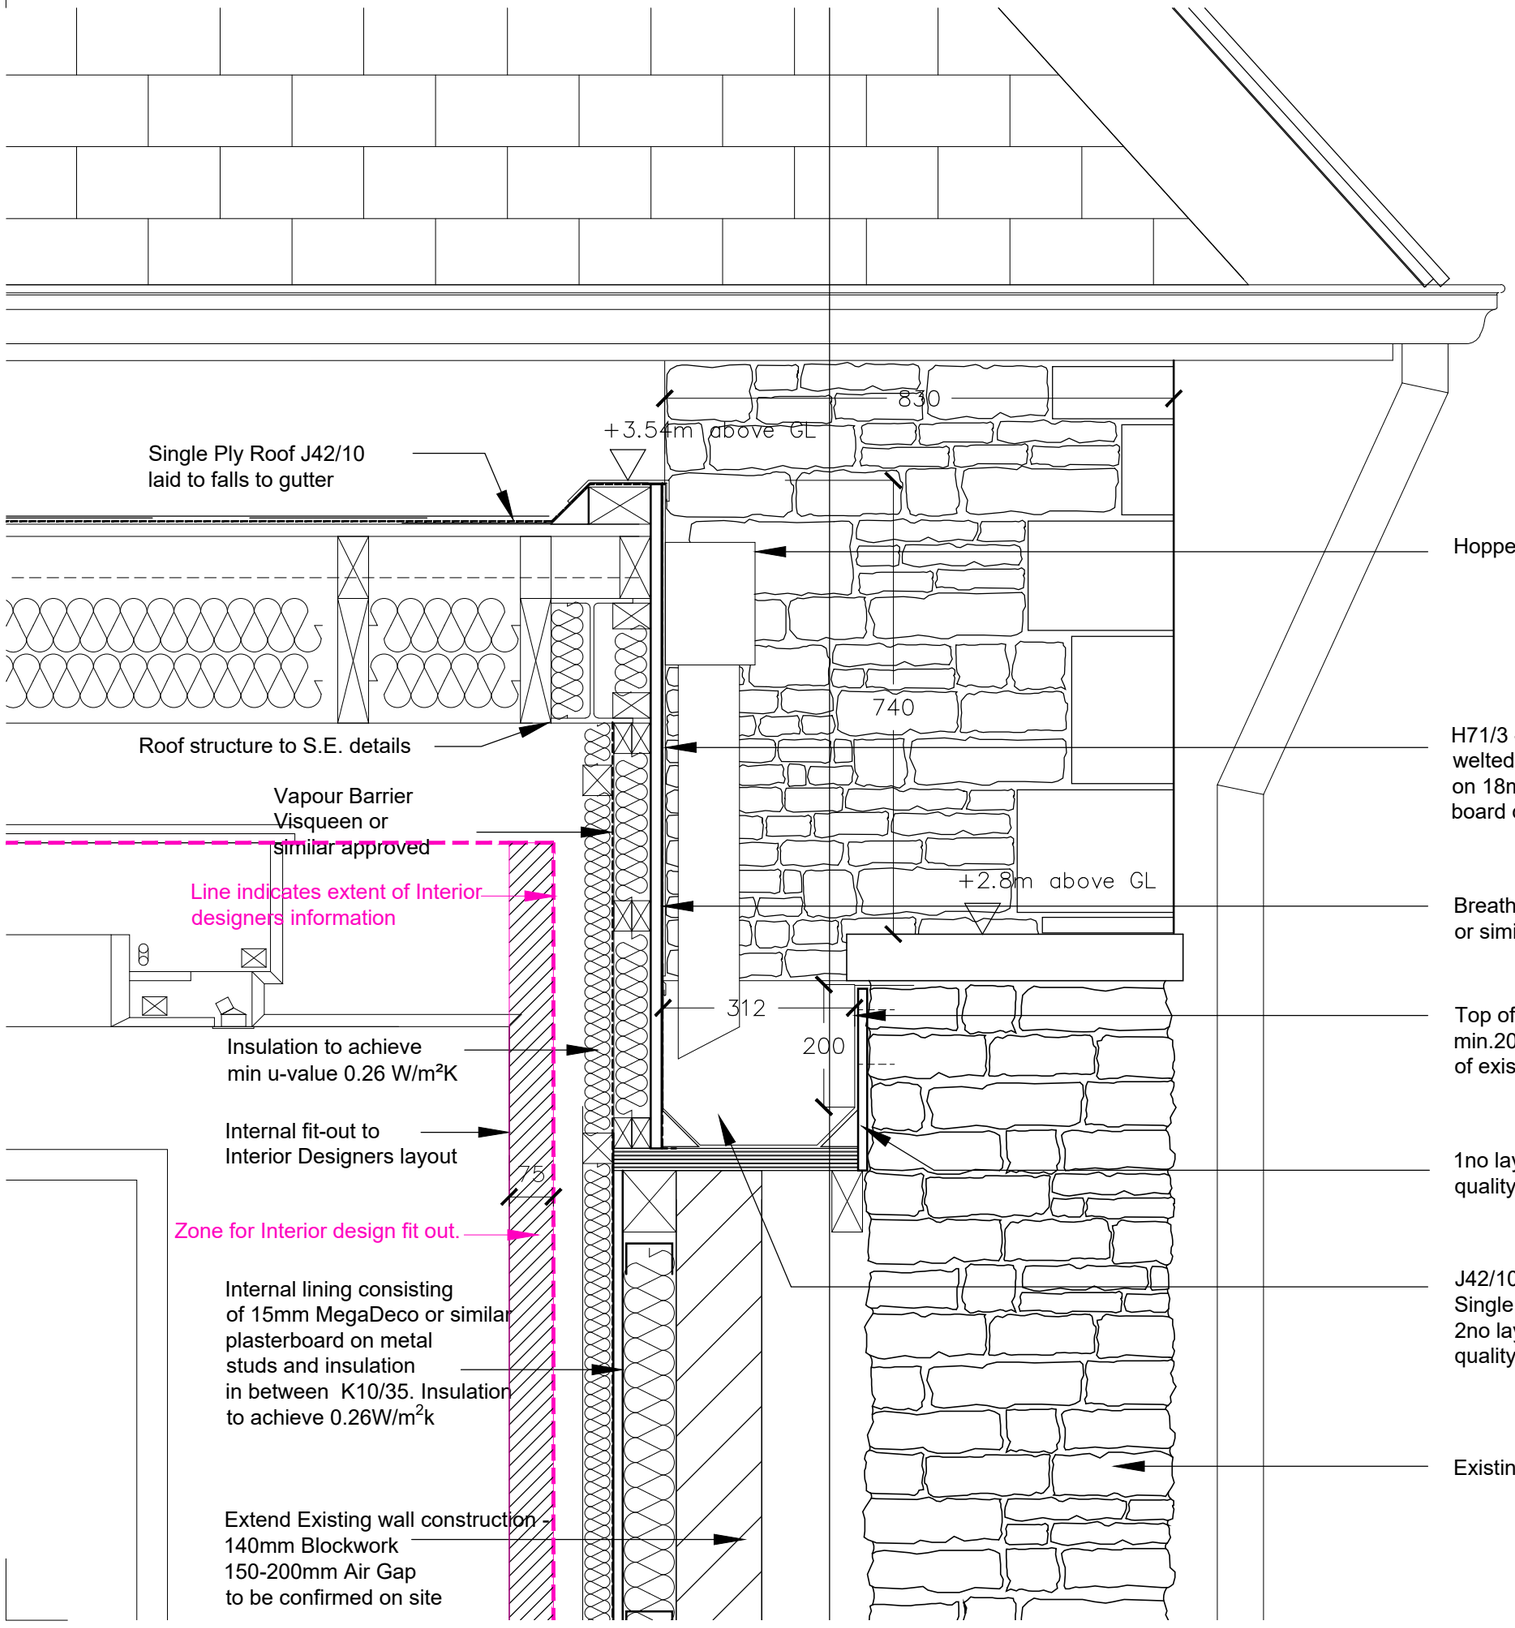

ALL DETAILS TO BE REVIEWED AND CHECKED ON SITE AGAINST EXISITING CONDITIONS BY CONTRACTOR PRIOR TO IMPLEMENTATION

HolderMathias architects

Lucknam Park Hotel, Bath
Brasserie Extension
Lucknam Park

Job No. 4737
Dwg No. AA(27)258 Rev.

Title
Gable Detail - Existing and Proposed

Date	Drawn	Check	Status	Scale
15/05/23	EJ		Tender	1:10 @ A3

Cardiff: 029 2049 8681 London: 020 7287 0735 www.holdermathias.com