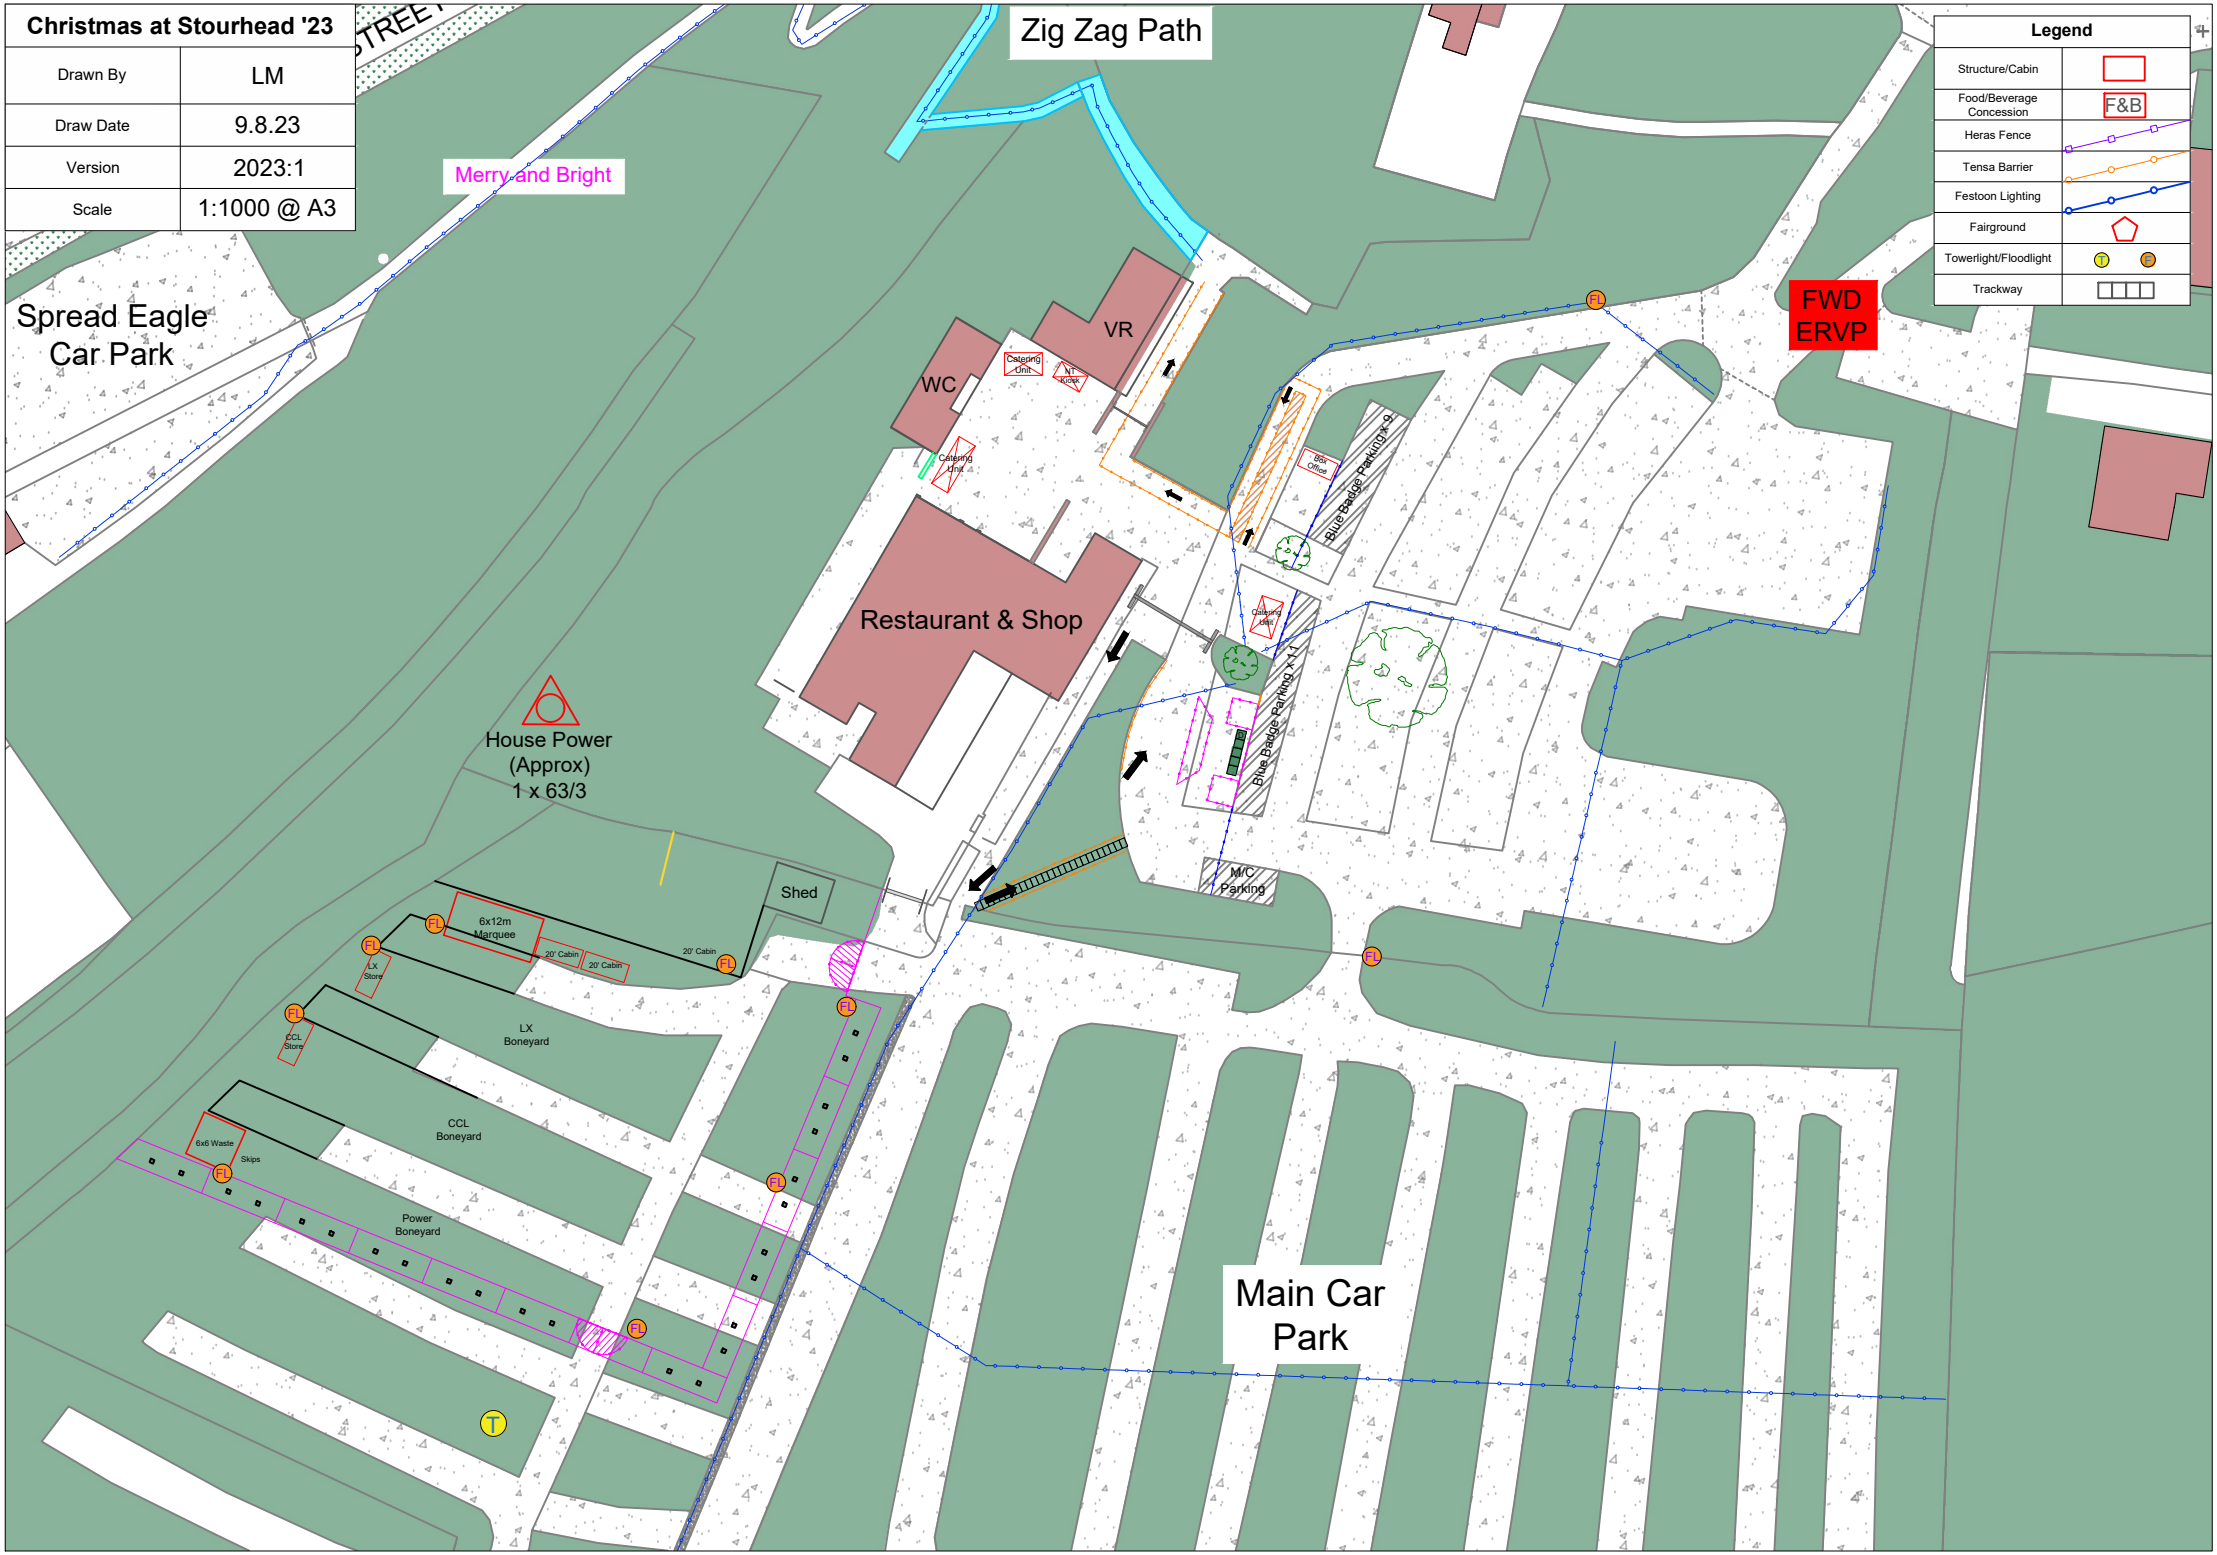

Christmas at Stourhead '23
Drawn By
LM
Draw Date
9.8.23
Version
2023:1
Scale
1:1000 @ A3
Zig Zag Path
Merry and Bright
Spread Eagle
Car Park
VR
WC
Catering Unit
Box Office
Blue Badge Parking x 9
FWD
ERVP
Restaurant & Shop
Blue Badge Parking x 11
M/C
Parking
House Power
(Approx)
1 x 63/3
Shed
6x12m
Marquee
20' Cabin
20' Cabin
20' Cabin
LX
Store
CCL
Store
LX
Boneyard
CCL
Boneyard
6x6 Waste
Skips
Power
Boneyard
Main Car
Park
Legend
Structure/Cabin
Food/Beverage
Concession
F&B
Heras Fence
Tensa Barrier
Festoon Lighting
Fairground
Towerlight/Floodlight
Trackway