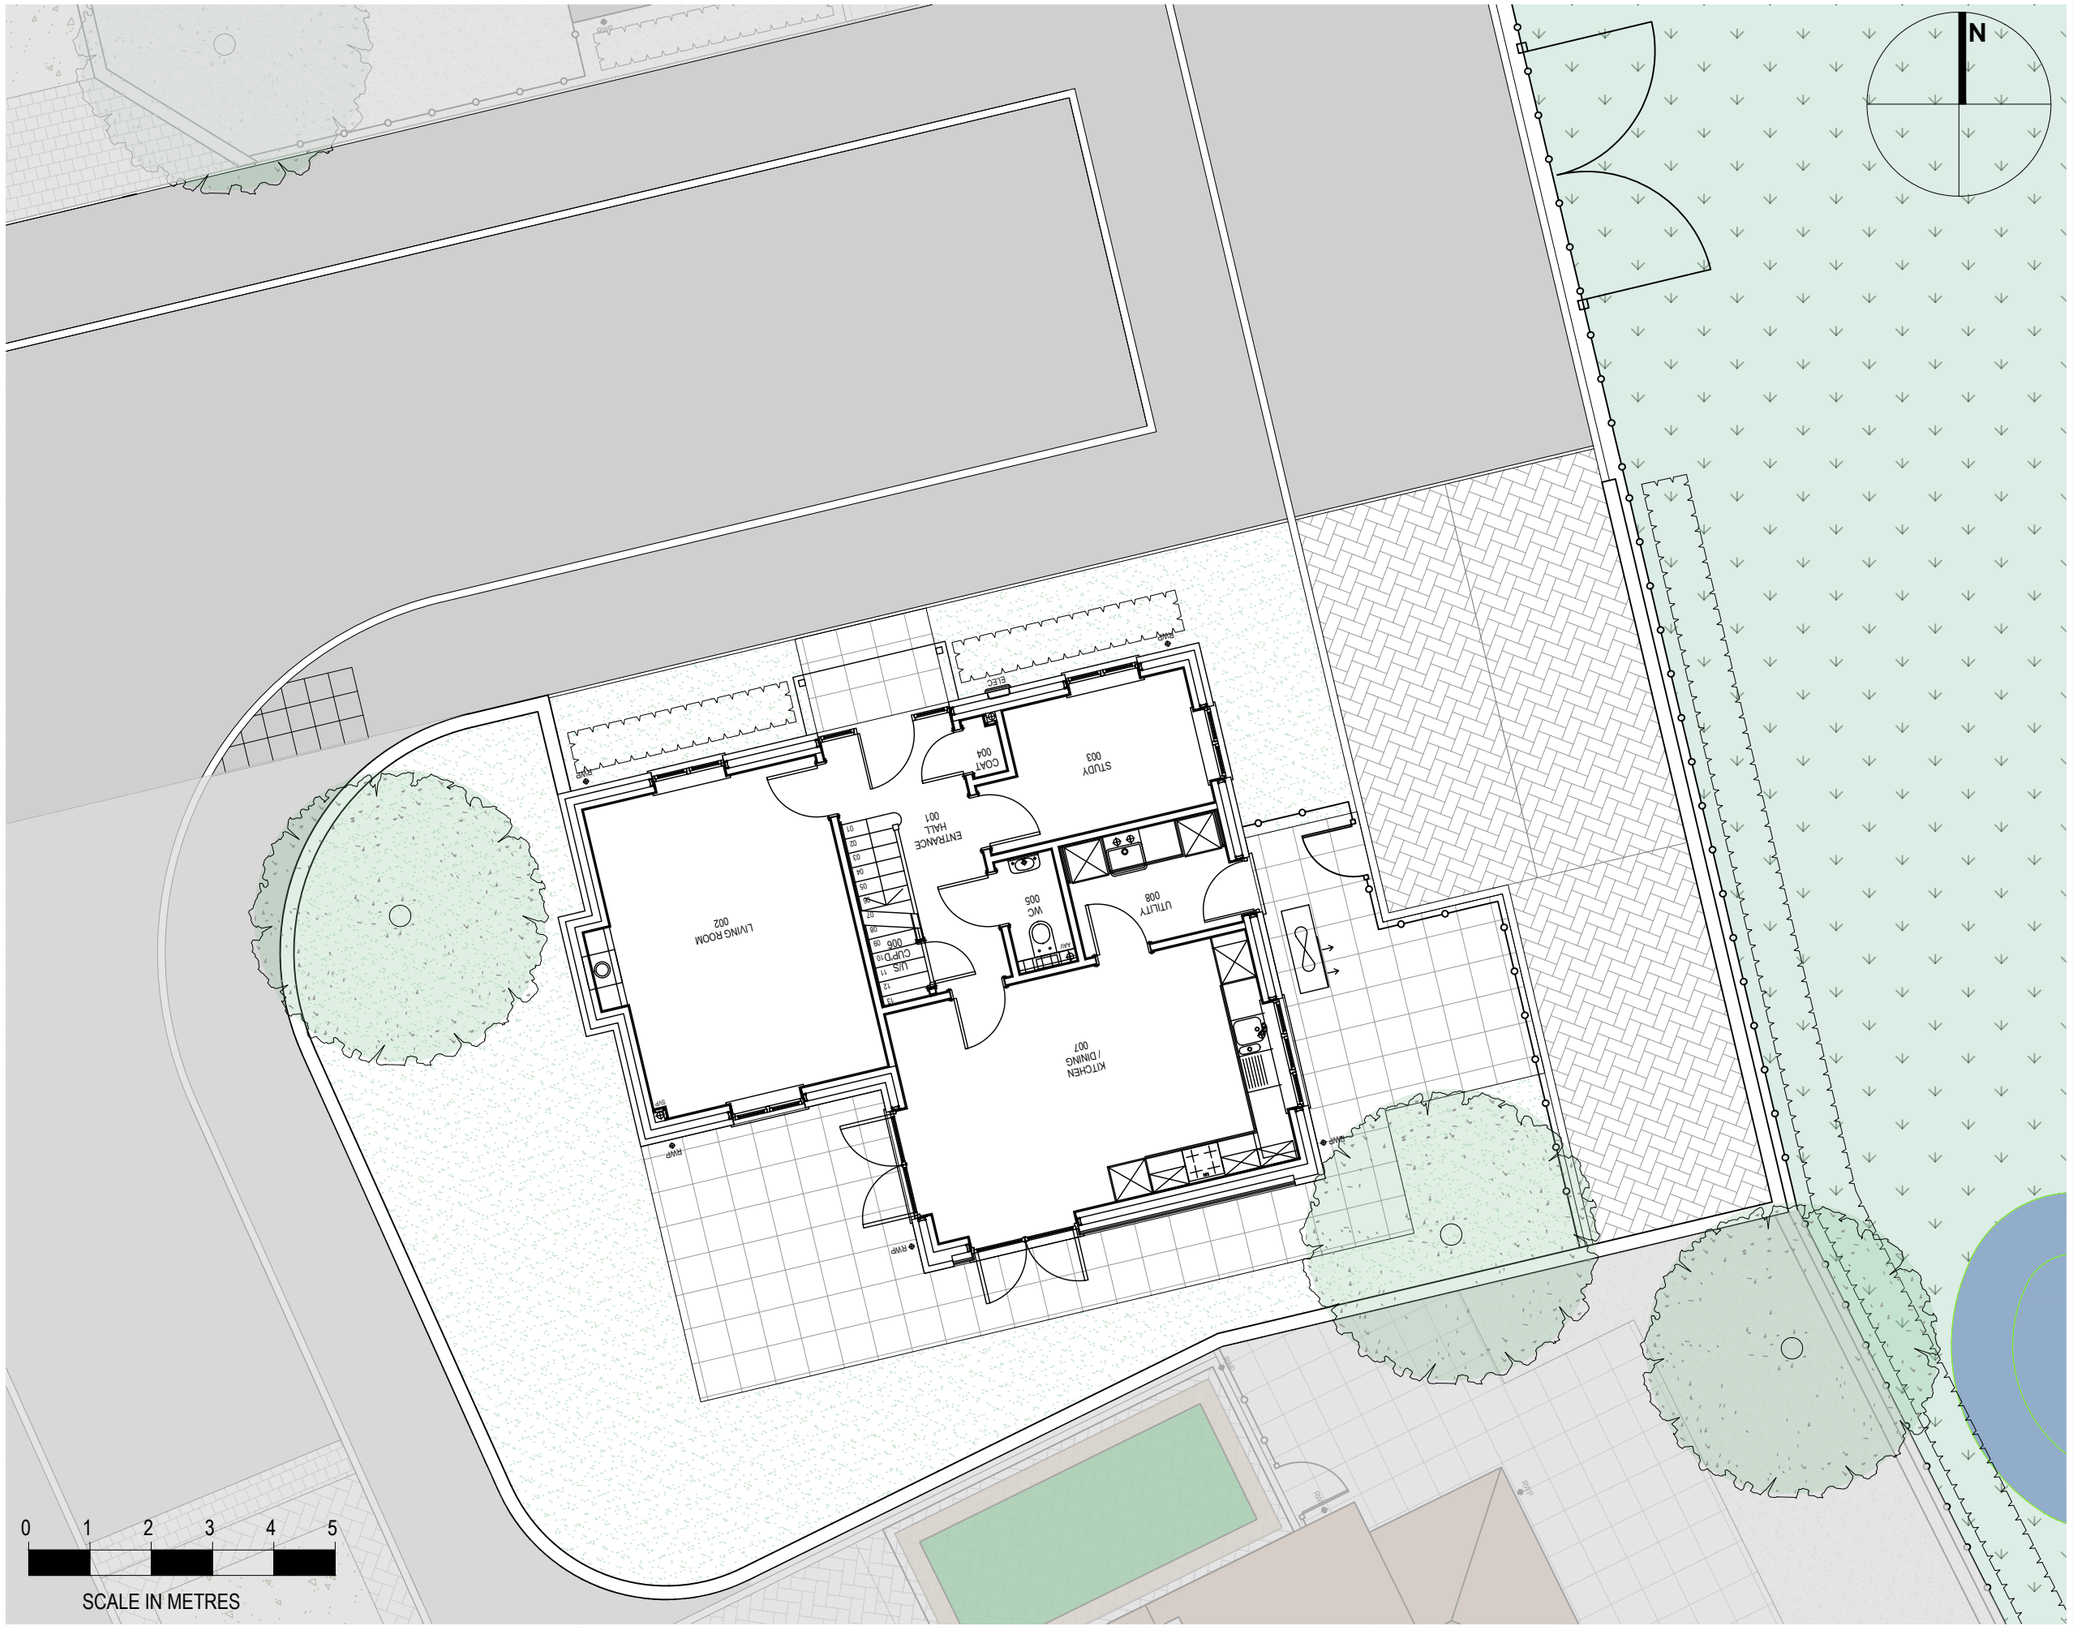


ASHFORD HOMES
[SOUTH WESTERN] LIMITED

DORIC HOUSE MIDDLETON DRIVE
BRADFORD ON AVON
WILTSHIRE BA15 1GB

TEL: 01225 791155

WEB SITE: www.ashford-homes.co.uk
E-MAIL: ahmail@ashford-homes.co.uk

A 18-08-23 first issue
revisions

Only figured dimensions are to be worked from. Discrepancies must be reported to Ashford Homes.

THIS DRAWING IS COPYRIGHT ©

project
CHURCH FARM
CHURCH STREET
HILPERTON
BA14 7RG

drawing name
PLOT 05
EXISTING SITE PLAN

drawing no.	revision
CHU-301	A

scale	paper size
1:100	A3

date
18-08-2023

drawn by	approved by
PM	