
north

0m 1m 5m 10m

1:100 @ A3

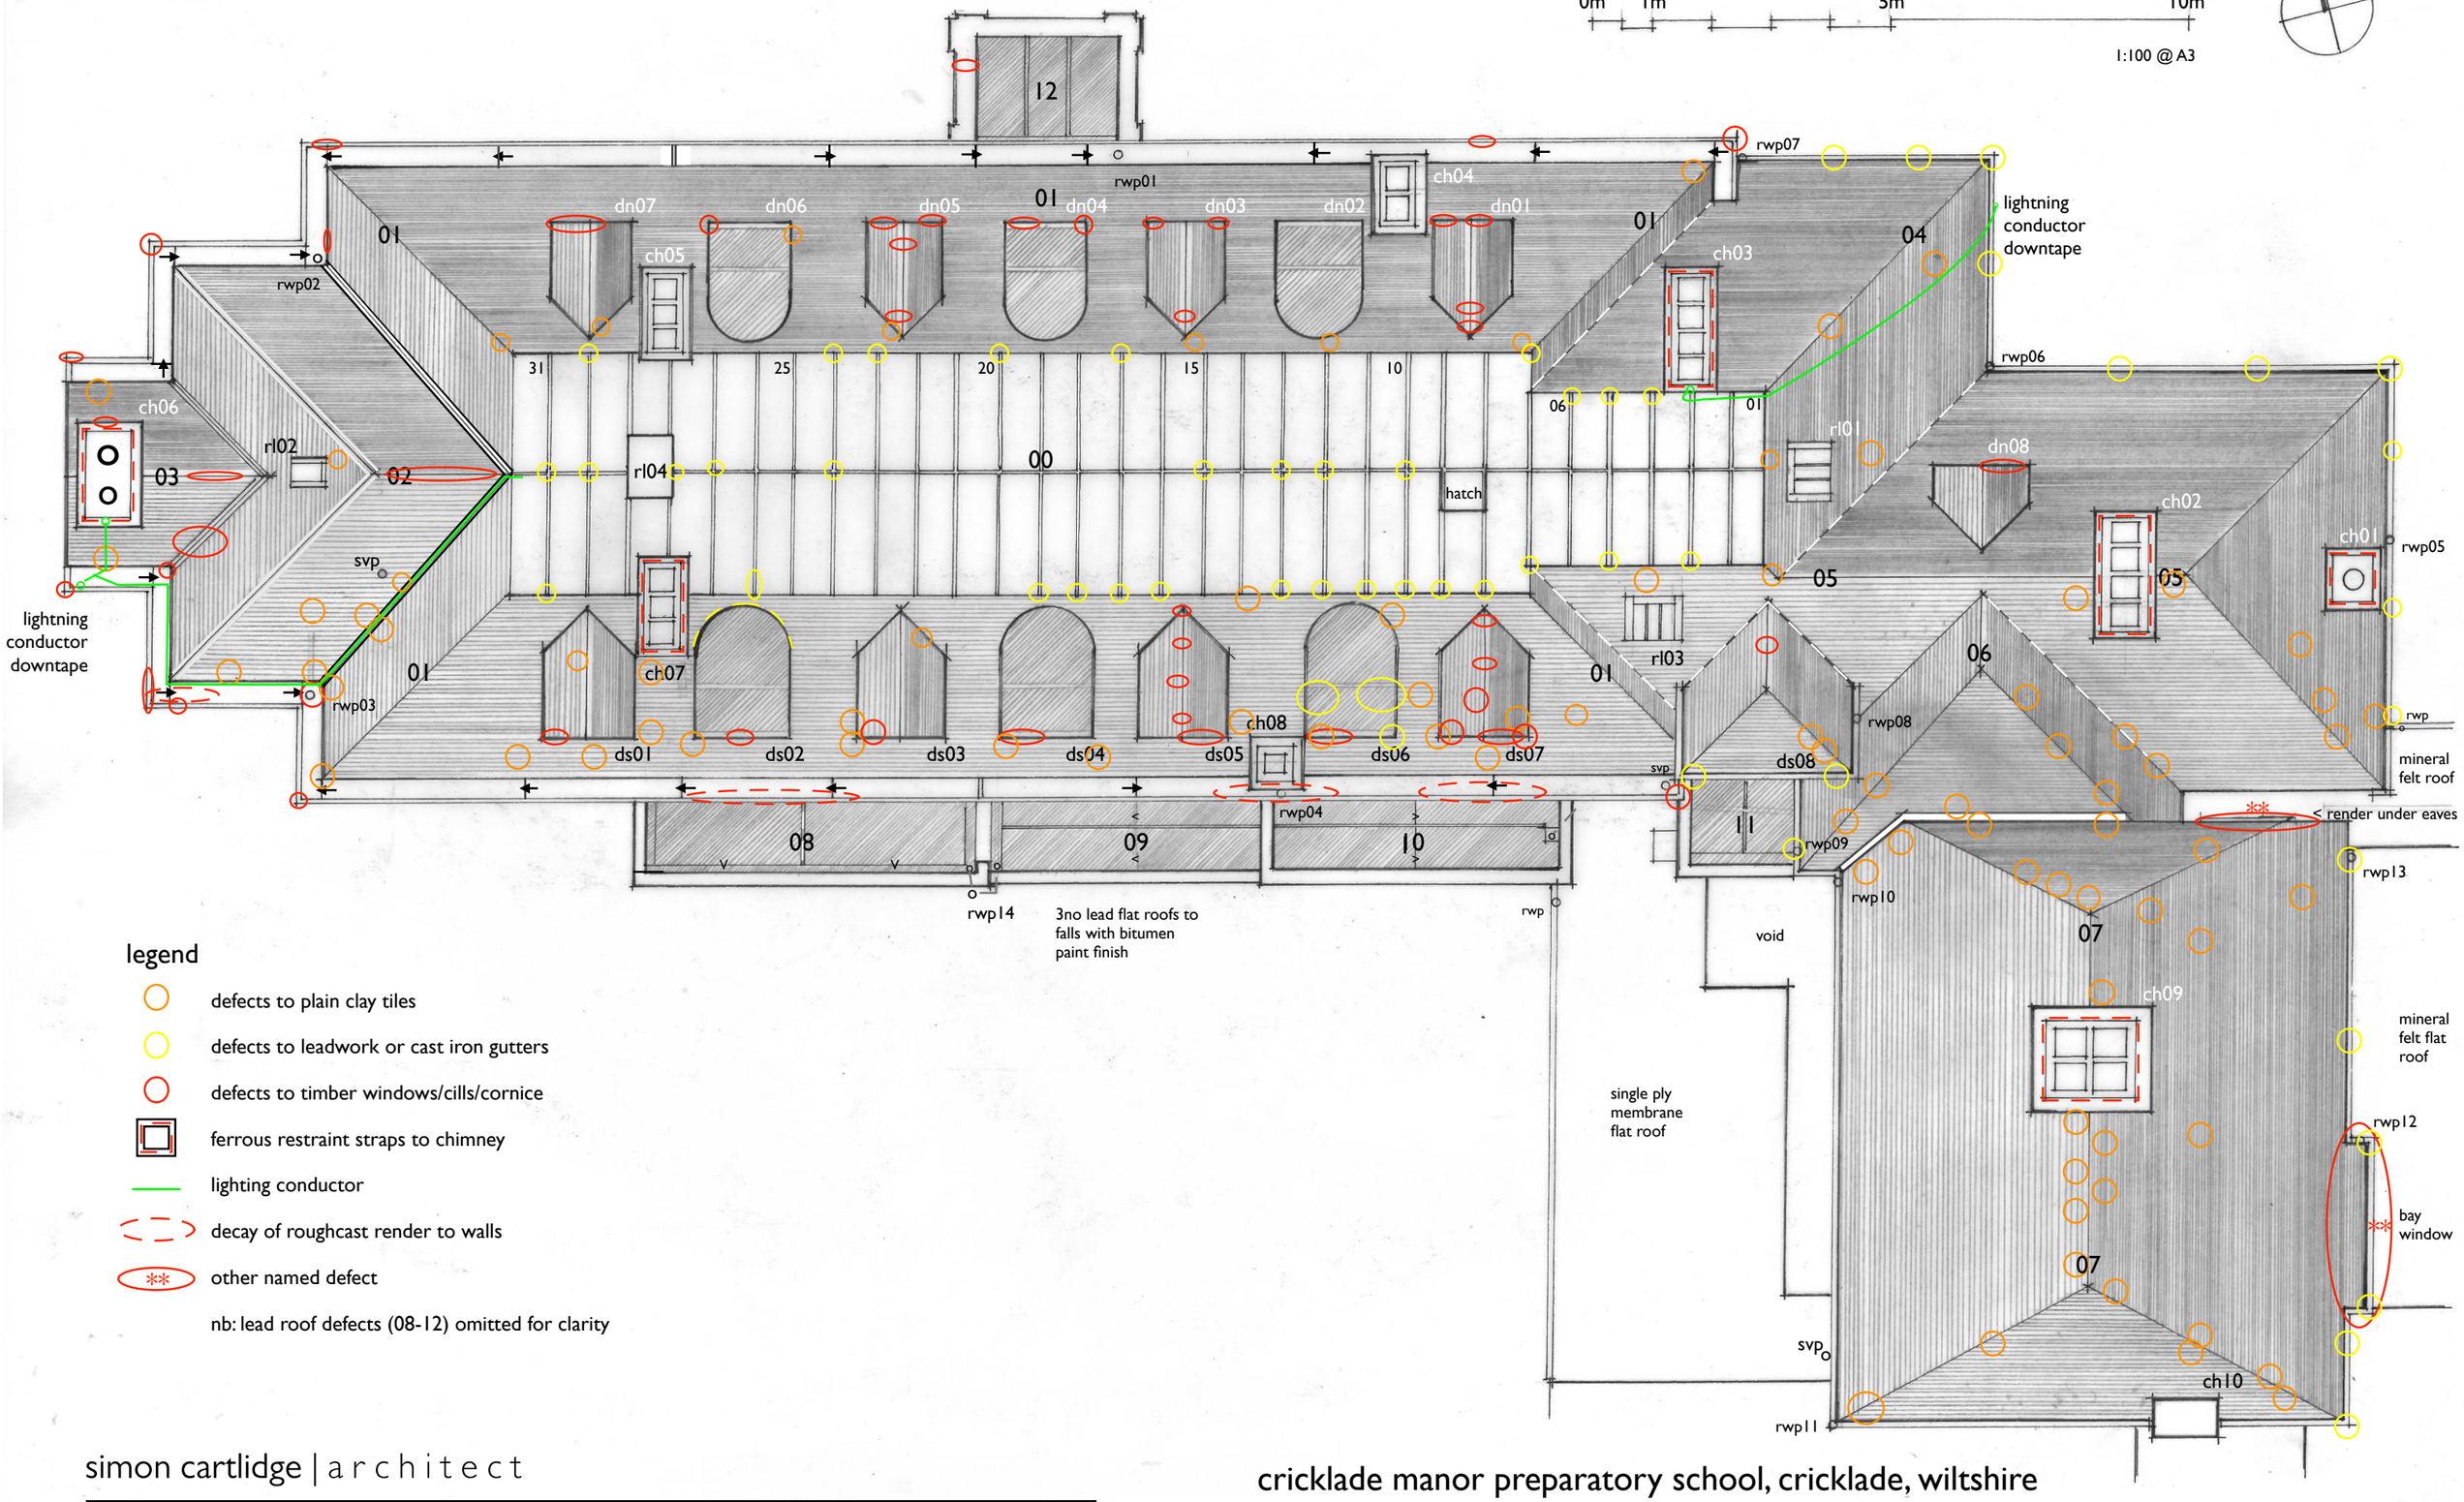

legend

- defects to plain clay tiles
- defects to leadwork or cast iron gutters
- defects to timber windows/cills/cornice
- ferrous restraint straps to chimney
- lighting conductor
- decay of roughcast render to walls
- other named defect

nb: lead roof defects (08-12) omitted for clarity

simon cartlidge | a r c h i t e c t

59 elton road bishopston bristol bs7 8dg t 0117 907 7559 e simon@cartlidge.co.uk

cricklade manor preparatory school, cricklade, wiltshire

overview of defects to roof coverings, rainwater goods and chimneys

130/000