
DO NOT SCALE FROM THIS DRAWING ALL DIMENSIONS TO BE CHECKED ON SITE PRIOR TO COMMENCEMENT. ANY DISCREPANCIES TO BE REPORTED IMMEDIATELY TO THE ARCHITECT.




PLN 01 Proposed Site Plan 1:200


0 5 10 15 20 25
Metres 1:200

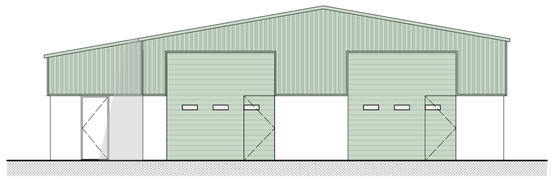


ELV 01 Proposed S Elevation 1:100

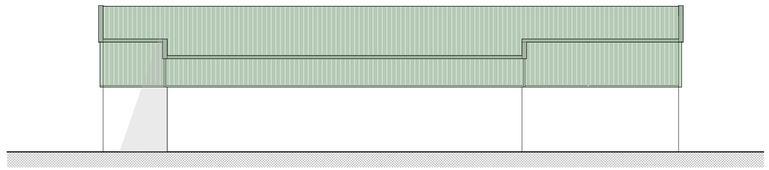

ELV 02 Proposed W Elevation 1:100

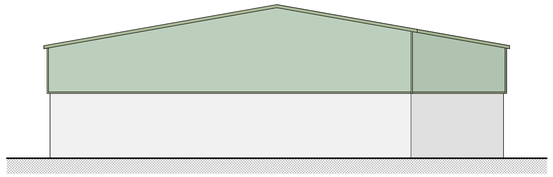

ELV 03 Proposed N Elevation 1:100

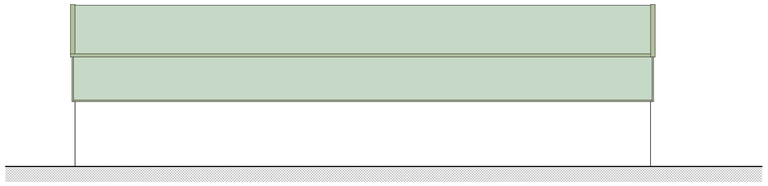

ELV 04 Proposed E Elevation 1:100

0 2 4 6 8 10
Metres 1:100

PAUL STEVENS ARCHITECTURE LTD
Unit 3 Boathouse Meadow Business Park
Cherry Orchard Lane
Salisbury
Wiltshire
SP2 7LD

Tel No: 01722 349384

THIS DRAWING IS COPYRIGHT. IT MUST NOT BE COPIED, USED OR DISCLOSED TO THIRD PARTIES WITHOUT PRIOR PERMISSION.

PROJECT:
Pinewood Park Business Centre
Blandford Road
Coombe Bissett
Salisbury
SP5 4LH

DRAWING:
Proposed
Business Unit

SCALE: 1:200, 1:100 @ A1
DATE: 07 2023

DESIGN: ☐ PLANNING: ☒ BLDG REGS: ☐
TENDER: ☐ CONSTRUCTION: ☐
DRAWN: CJM DATE: 04/01/2023
CHECKED: DATE:

JOB No: 1014

DWG No: 02 REV: C

CURRENT: ☐
SUPERSEDED: ☐