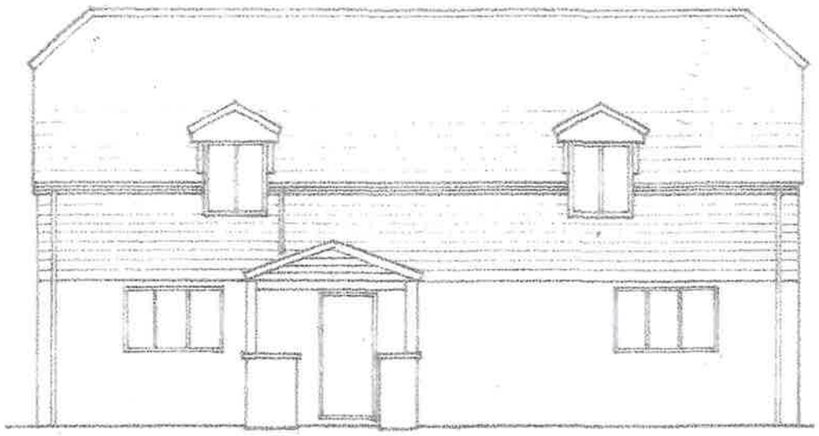



FRONT ELEVATION

EXTERNAL FINISHES


WALLS
Coursed natural stone to the front elevation. Mixed buff brickwork to rear and side elevations. Old red brickwork quoins. All to match existing.

WINDOWS
Double glazed timber casement windows, stained to match existing.

ROOF
Concrete interlocking Redland tile 02 Brown to match existing.

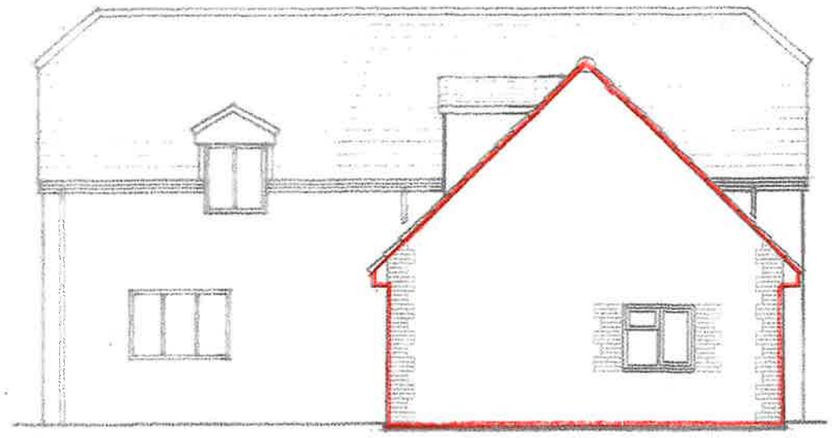

REAR ELEVATION

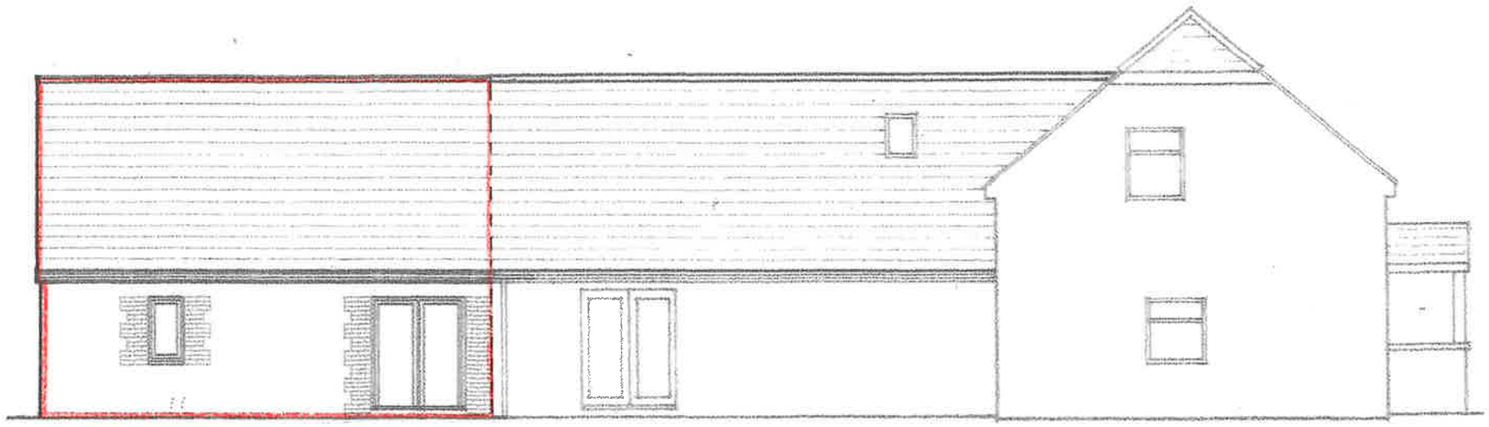

EAST ELEVATION



WEST ELEVATION

BAR SCALE:

0 1 2 3 4 5 METRES

PROPOSED SINGLE STOREY ANNEXE FOR A FAMILY MEMBER AT CLANGER FARM, HEYWOOD, WESTBURY, WILTSHIRE, BA13 4LL, FOR MR & MRS K. SMITH.	SCALE 1/100	PROPOSED ELEVATIONS	DWG. NO. 05/23/1/4 REV.