
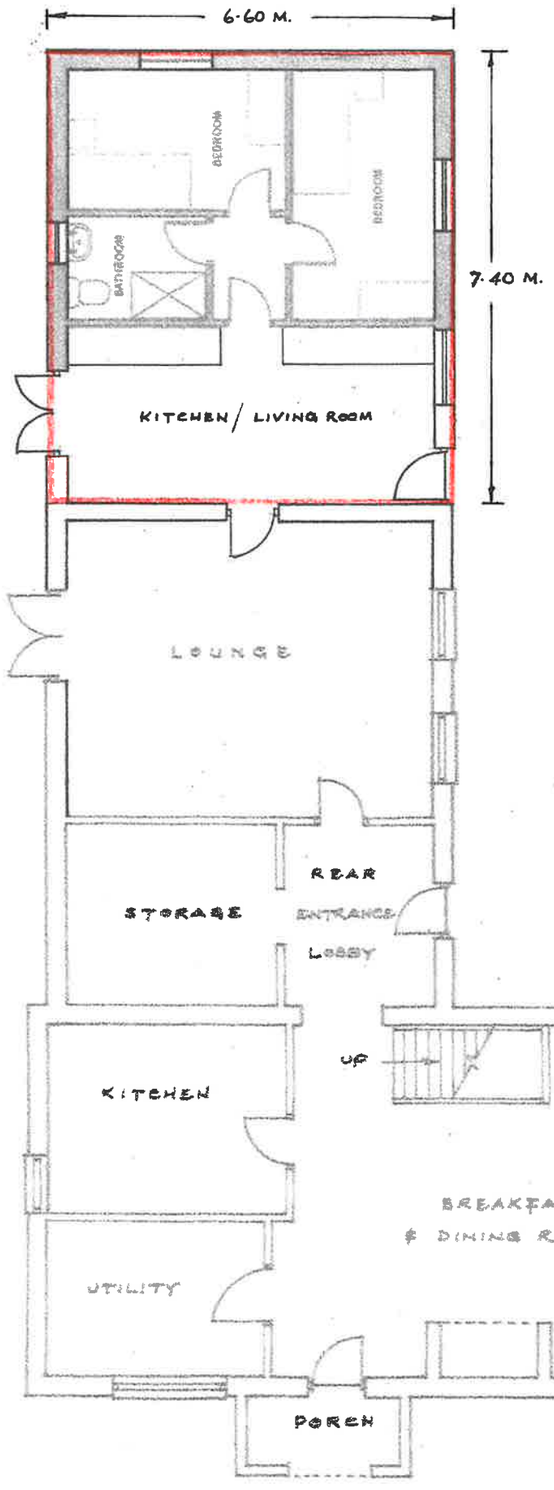


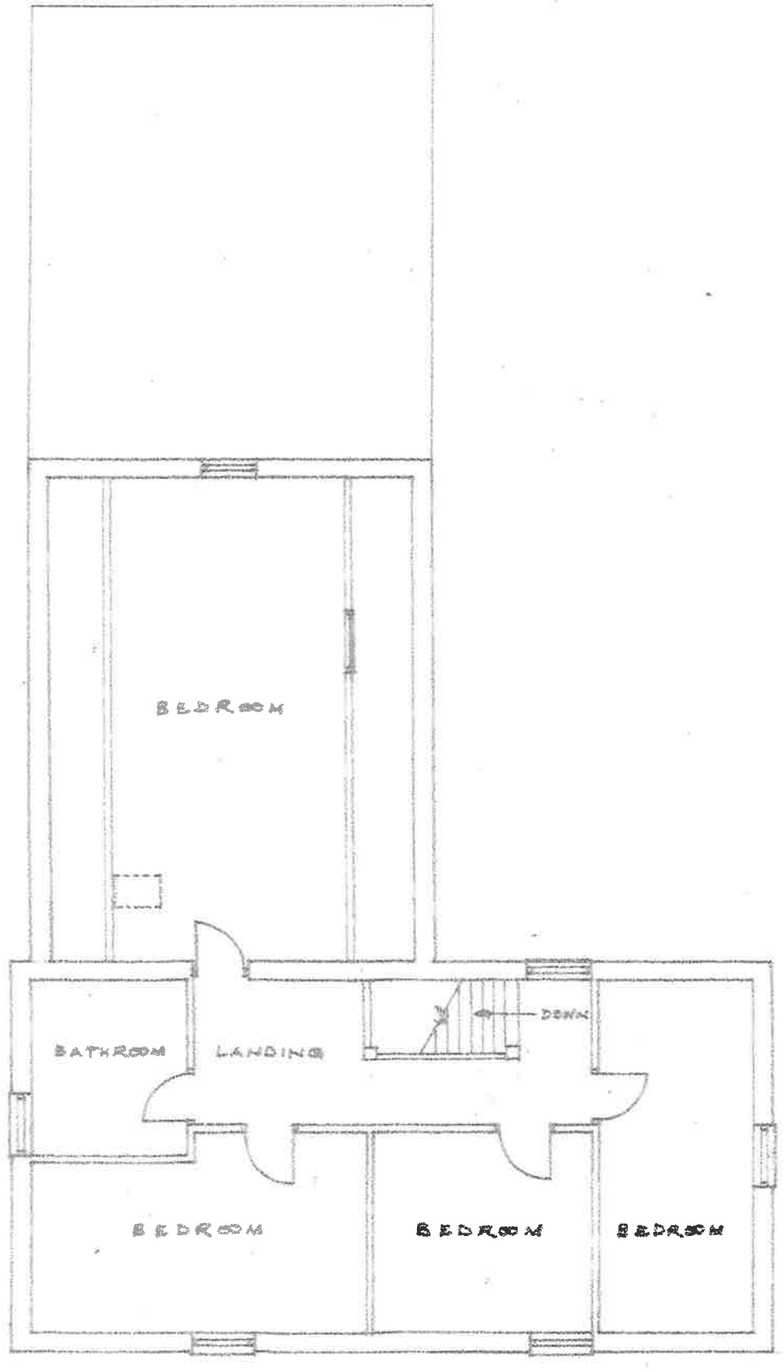

BAR SCALE

0 1 2 3 4 5 METRES

PROPOSED SINGLE STOREY ANNEXE FOR A FAMILY MEMBER AT CLANGER FARM, HEYWOOD, WESTBURY, WILTSHIRE, BA13 4LL, FOR MR & MRS K. SMITH.	SCALE 1/100	PROPOSED LAYOUT	DWG. NO. 05/23/1/5 REV.