BEN 2: Site location plan: Boyes Transport, Longcross, nrZeals

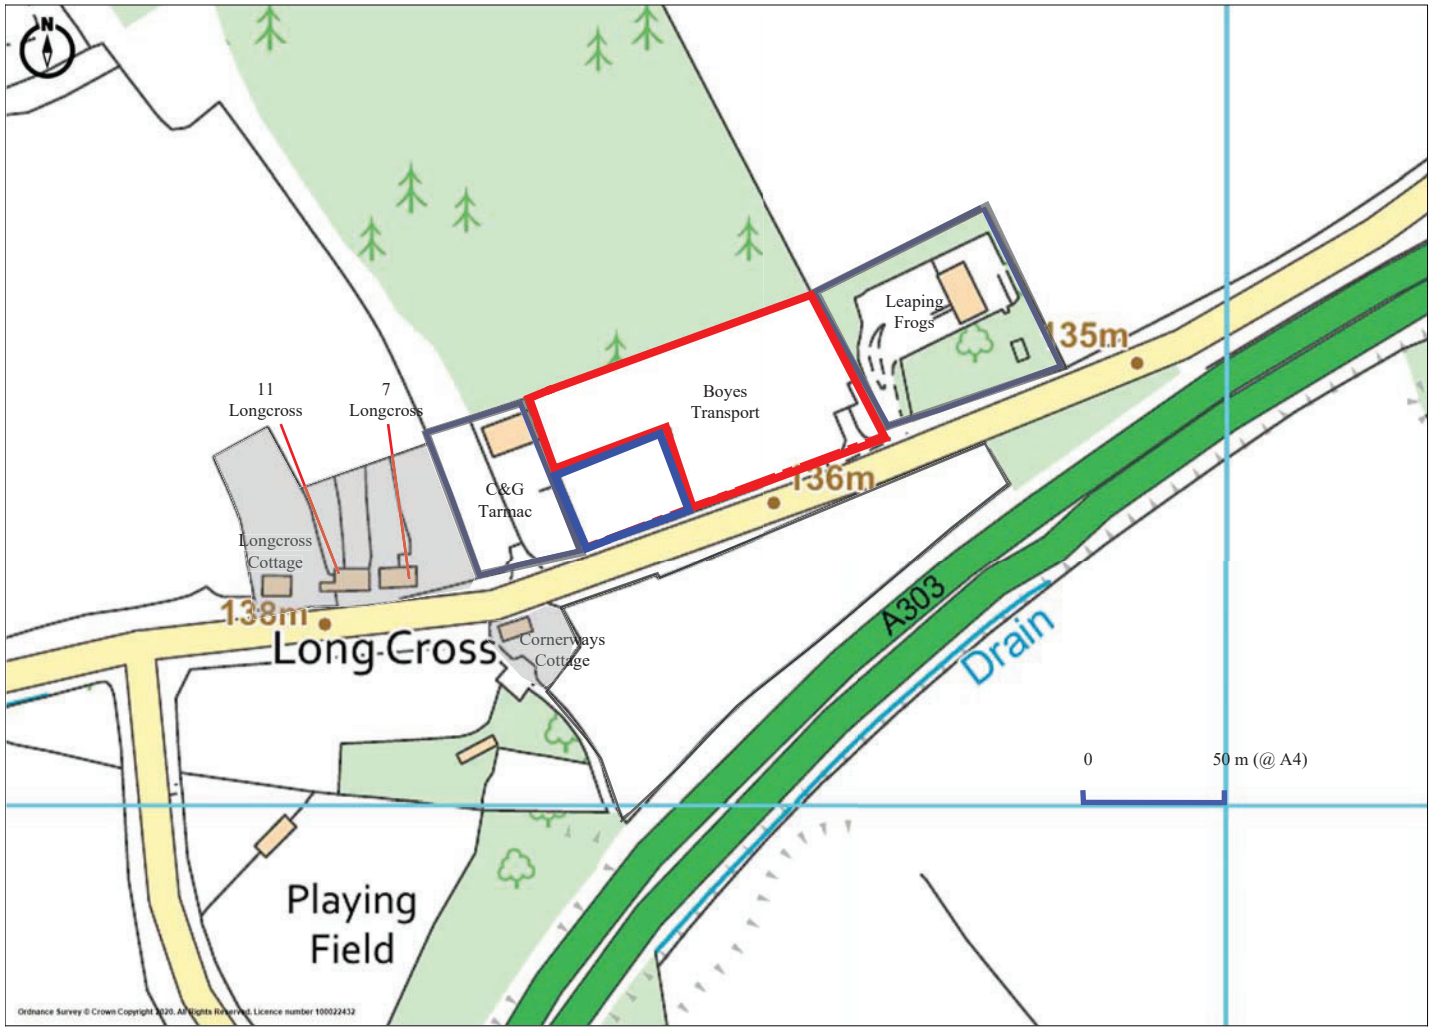

Promap V2
LANDMARK INFORMATION

Ordnance Survey © Crown Copyright 2020. All Rights Reserved.
Licence number 100022432
Plotted Scale - **1:3000**. Paper Size - **A4**