
Glebe Farmhouse_SN10 4JP

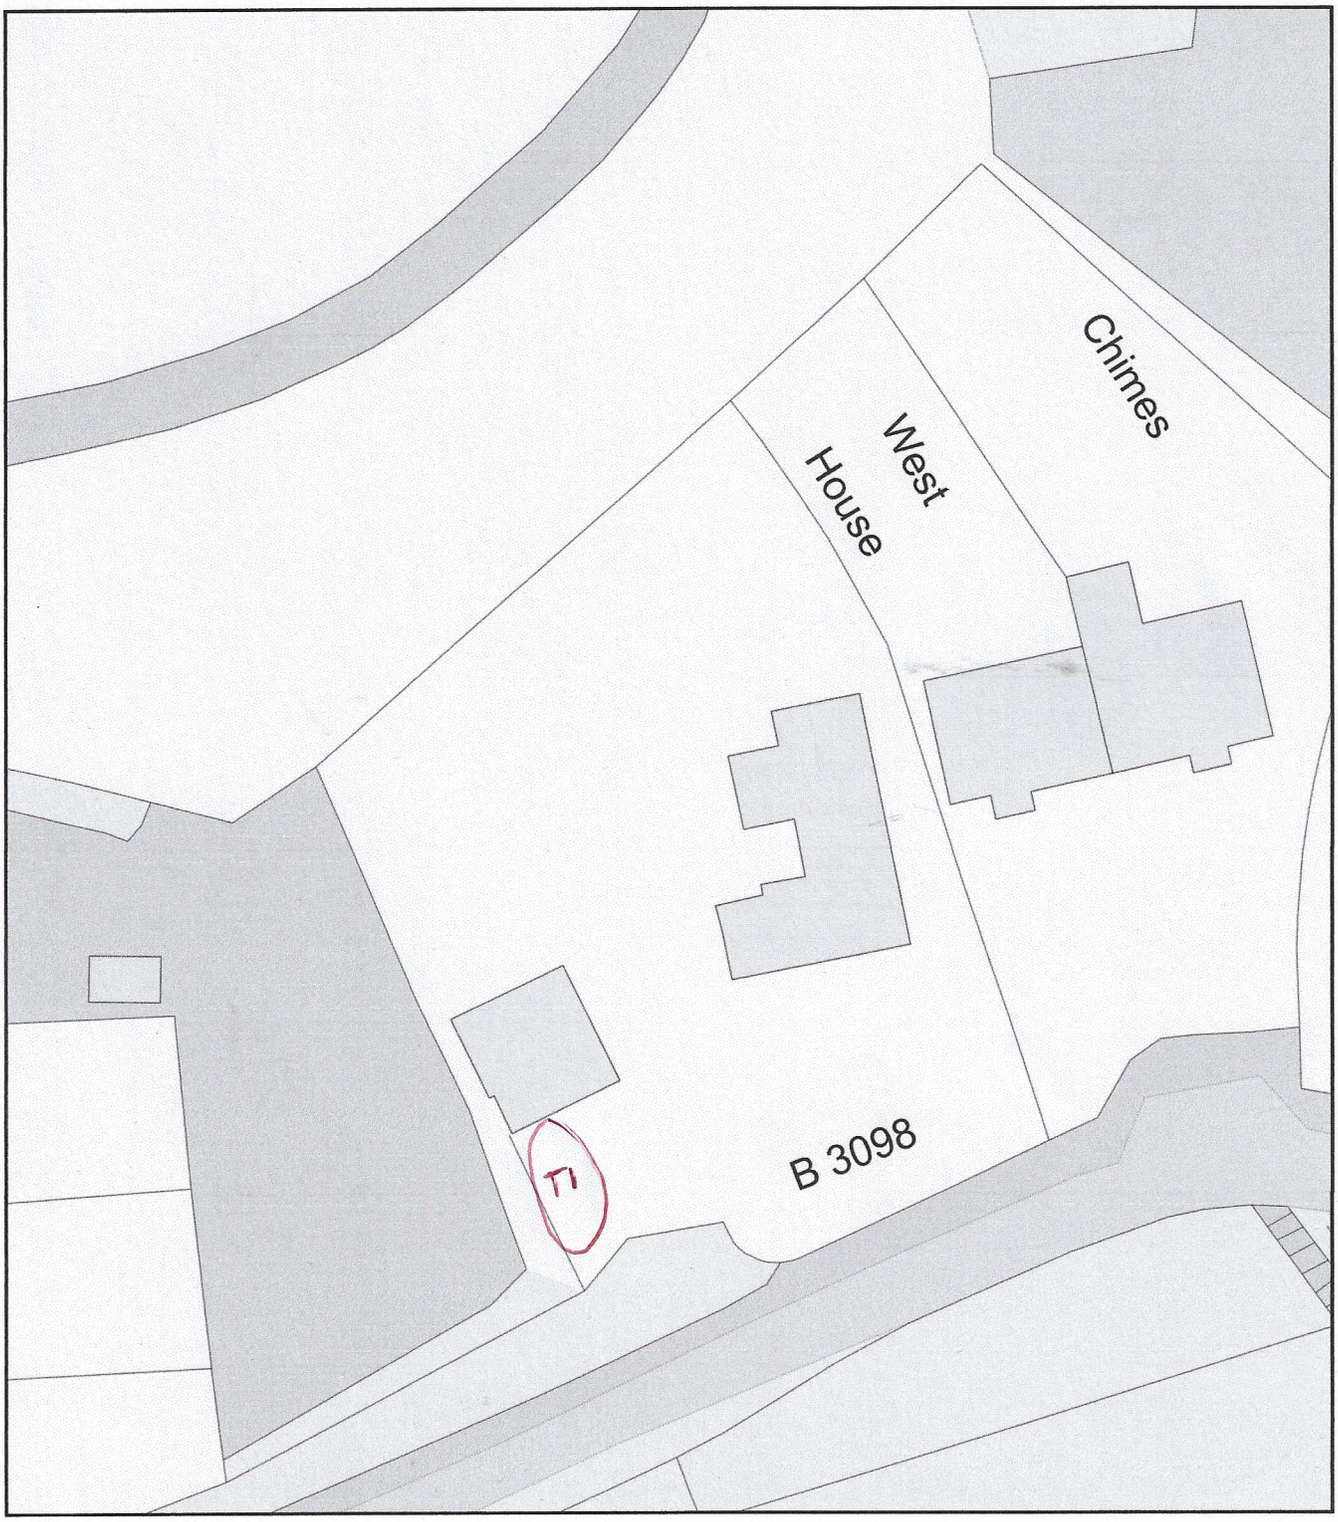

0 20
Metres

N

ReQuestaPlan

Plan Produced for: Green Farm Tree Care

Date Produced: 18 Aug 2023

Plan Reference Number: TQRQM23230142623087

Scale: 1:500 @ A4

© Crown copyright and database rights 2023 OS 100042766