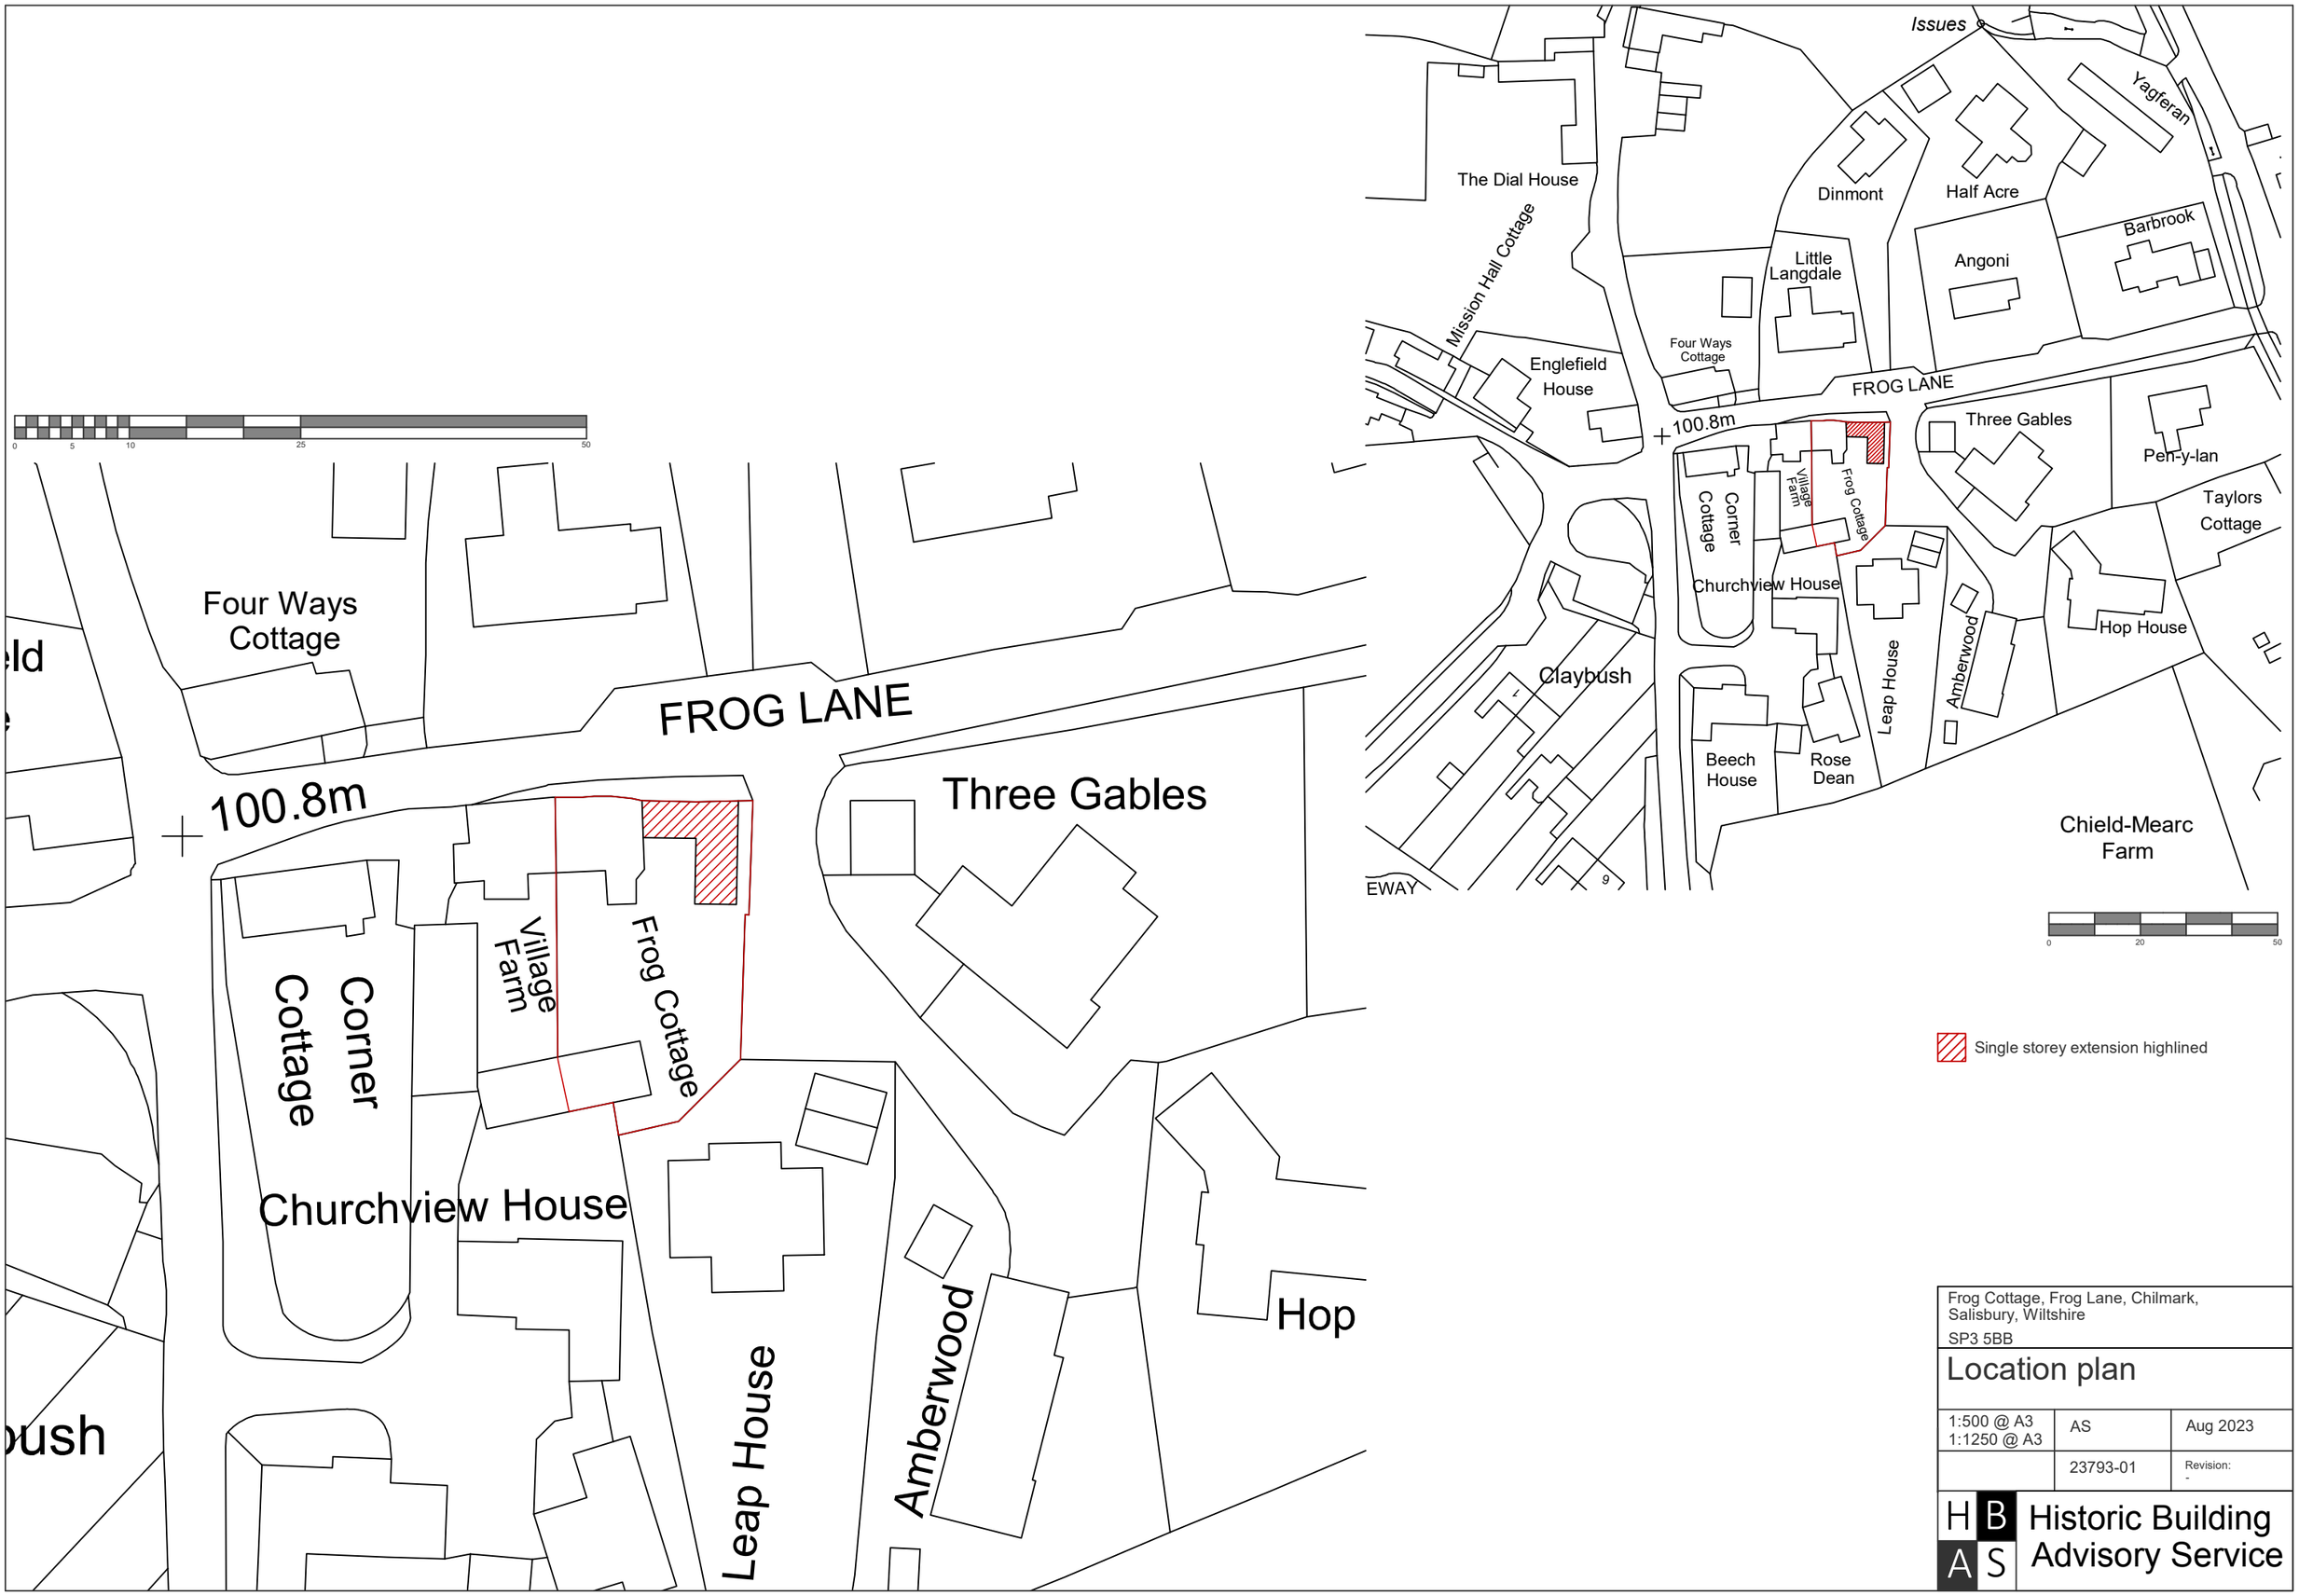


Frog Cottage, Frog Lane, Chilmark, Salisbury, Wiltshire
SP3 5BB

Location plan

1:500 @ A3 1:1250 @ A3	AS	Aug 2023
	23793-01	Revision: -

Historic Building Advisory Service