


PRELIMINARY DRAWING

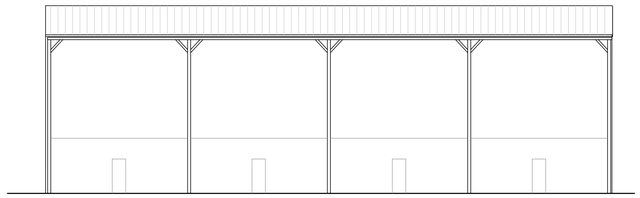


North West elevation

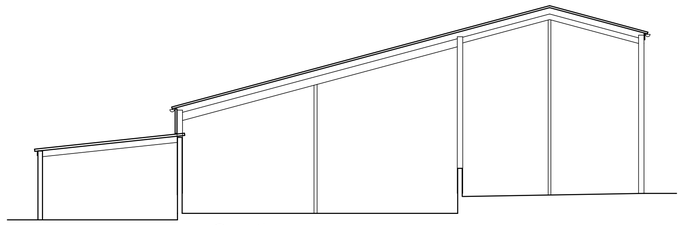


Section

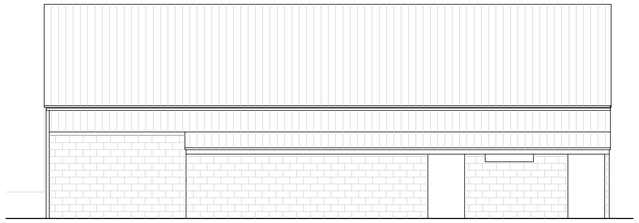


South East elevation

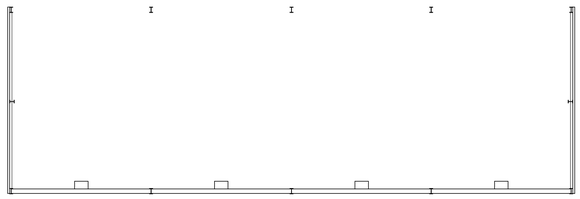


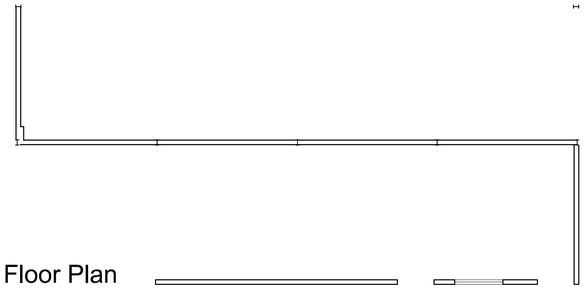


Floor Plan

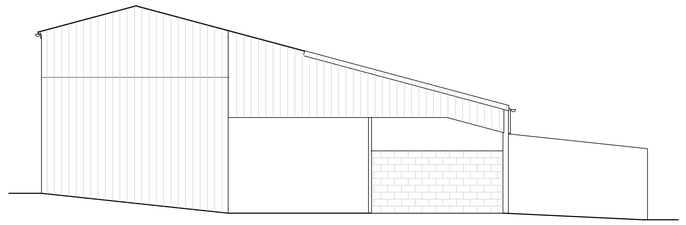

South West elevation

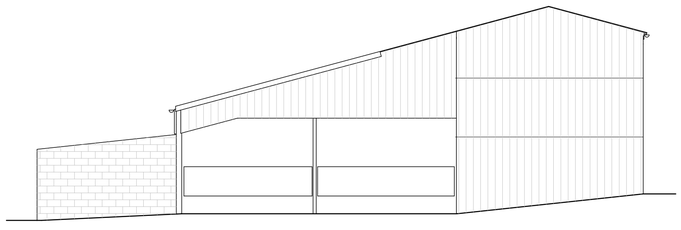

North East elevation

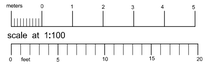

PRELIMINARY DRAWING

PRELIMINARY DRAWING

PRELIMINARY DRAWING

RIBA Chartered Practice

This drawing is the Copyright of PKA Architects Ltd
Registered in England and Wales No 8605083.
Do not rely on Scaled Dimensions- work to figured dimensions only. If in doubt - ASK
All dimensions to be checked on site by contractor
Work to existing building features where appropriate - this is an approximate measured survey
Any OS copyright data on this drawing is reproduced under licence

The Green Register of Construction Professionals

wildh

FILE PATH: X:\Projects\Current Projects\1845 Greg Wilkinson Bromham Barn\04- Design\1845-prelim 1.dwg
DATE PRINTED: Thursday, 10 October, 2019

REVISIONS

CLIENT: Mr and Mrs G Wilkinson
SITE: Clackersbrook Barn, Bromham
DRAWN: pk/ DATE: 10-10-2019 SCALE: 1:100@A1
DRAWING: Barn as existing
PRELIMINARY FOR DISCUSSION ONLY
JOB NO: existing _1845-prelim 1.dwg
STATUS:

PKA ARCHITECTS
PKA Architects Ltd
Featherbrook, Whistley Road, Potterne, Devizes, Wiltshire. SN10 5TD
RIBA CHARTERED PRACTICE
tel 01380-725688 email: peter@pka-architects.com www.pka-architects.com