




P 300.1 SOUTH EAST ELEVATION AS PROPOSED

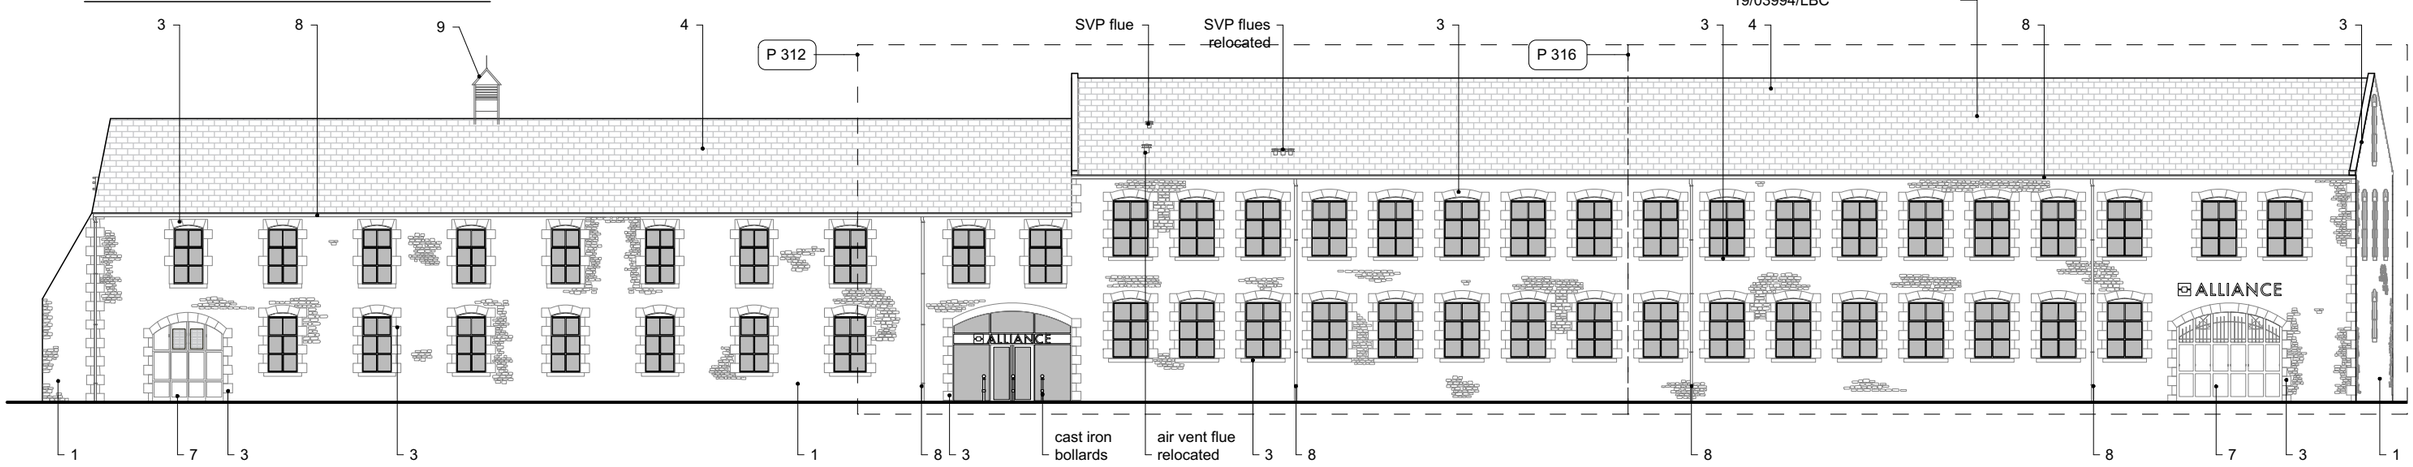

P 300.2 NORTH WEST ELEVATION AS PROPOSED

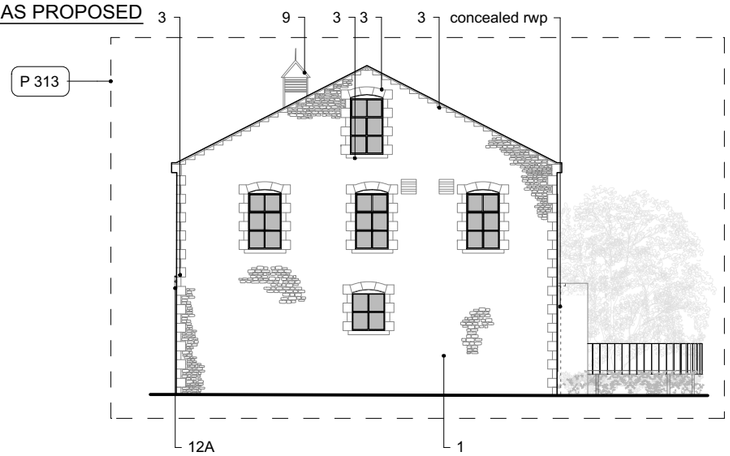

P 300.3 SOUTH WEST ELEVATION AS PROPOSED

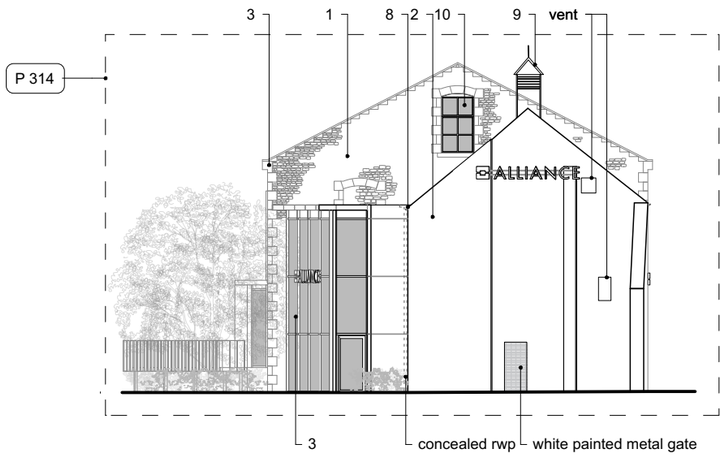

P 300.4 NORTH EAST ELEVATION AS PROPOSED

0 5 10 M

Notes:

Responsibility is not accepted for errors made by others scaling from this drawing.

All construction information should be taken from figured dimensions only. Dimensions are in millimetres unless otherwise stated.

All dimensions and conditions are to be checked on site prior to preparing drawings or commencing any work.

Any variations or supplementary drawings are to be approved by The Architect.

MATERIALS KEY

Existing
1. Coursed stone wall
2. Off-white painted render
3. Dressed Bath stone
4. Slate roof tiles
5. Brown painted aluminium windows/doors
6. White painted aluminium windows
7. Red painted timber doors
8. Black painted cast iron rainwater gutters/downpipes
9. Bell tower

P2 22/06/22 Update following works

Rev: Date: Description:

Status:
EXISTING

Project:
AVONBRIDGE HOUSE
CHIPPENHAM

Title:
ELEVATIONS EXISTING

Reference:
389 S 300

Revision:
P2

DESIGNSCAPE
ARCHITECTS
Bath Brewery
Tollbridge Road
Bath BA1 7DE
T: 01225 858500
E: enquires@dscape.co.uk
www.dscape.co.uk

Drawn by: JW

Date drawn: 07/06/18

Scale @ A3: 1:250

Scale @ A1: 1:125