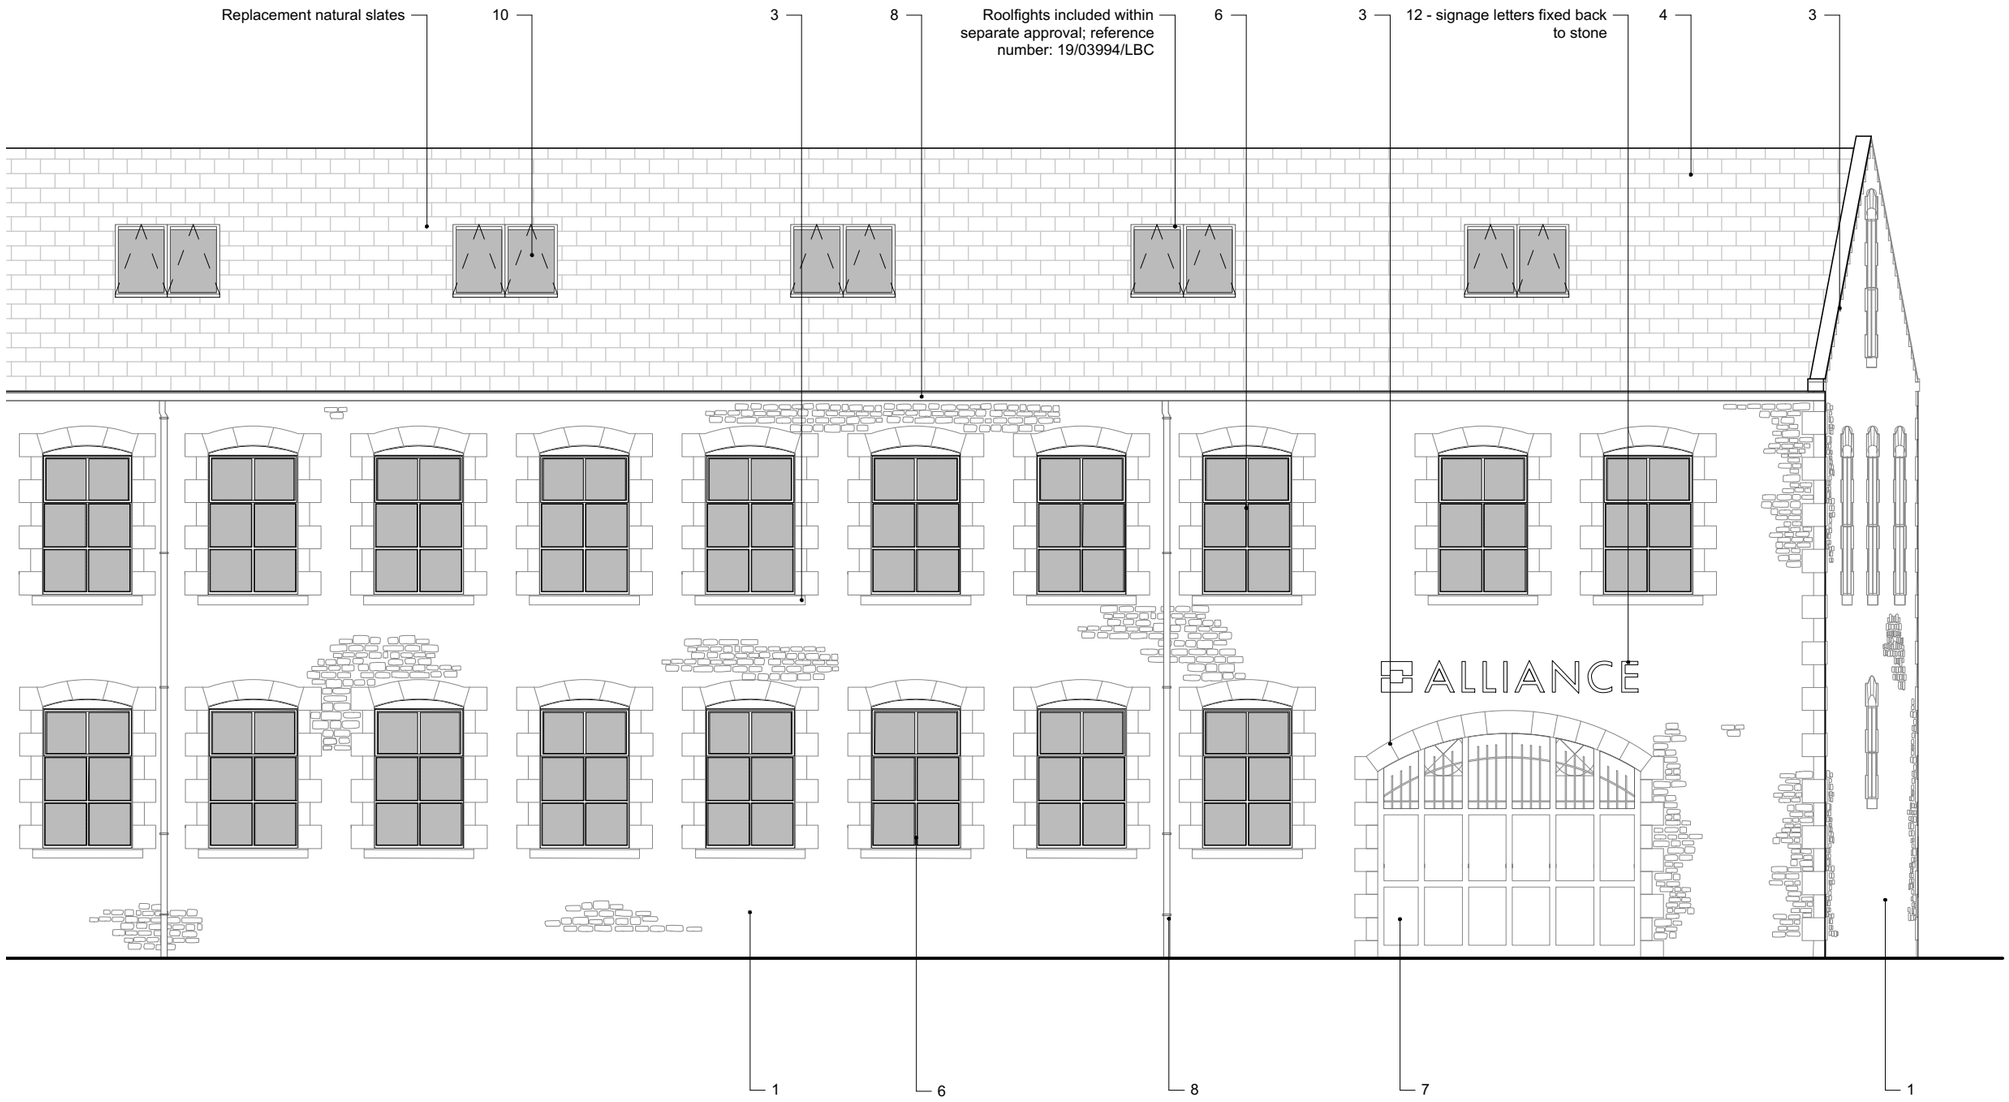


P 316 NORTH WEST ELEVATION AS PROPOSED

0 2 5 M

MATERIALS KEY

Existing
1. Coursed stone wall
2. Off-white painted render
3. Dressed Bath stone
4. Slate roof tiles
5. Brown painted aluminium windows/doors
6. White painted aluminium windows
7. Red painted timber doors
8. Black painted cast iron rainwater gutters/downpipes
9. Bell tower

Proposed
10. Grey aluminium curtain wall/windows/doors/rooflights/spandrel panel
11. Patinated zinc cladding/soffit/fascia/window reveal
12. Stainless steel/acrylic building signage (A/B)
13. Dark grey painted steel balustrade
14. Planting to terrace perimeter
15. In line solar PV panels
16. Aluminium work flashing surround

Notes:

Responsibility is not accepted for errors made by others scaling from this drawing.

All construction information should be taken from figured dimensions only. Dimensions are in millimetres unless otherwise stated.

All dimensions and conditions are to be checked on site prior to preparing drawings or commencing any work.

Any variations or supplementary drawings are to be approved by The Architect.

Rev:	Date:	Description:
P1	22/06/22	PV detail added
P3	20/06/22	Rooflight amendments
C2	22/03/21	Roof lining amendments
C3	22/03/21	Roof lining and duct amendments
C4	16/02/21	Rood insulation position amended
C2	23/11/20	Setting out dimensions clarified
S1	11/11/20	First issue for LBC7 Suite B
S2	21/12/18	Updated for LBC4 attic conversion
S1	09/12/18	First issue - Alterations to curtain walling and reception area
C1	09/11/20	Design coordination

Status:
PROPOSED

Project:
AVONBRIDGE HOUSE
CHIPPENHAM

Title:
NORTH WEST ELEVATION (west wing) PROPOSED

Reference:
389 P 316

Revision:
P3

DESIGNSCAPE
ARCHITECTS
Bath Brewery
Tollbridge Road
Bath BA1 7DE
T: 01225 858500
E: enquires@dscape.co.uk
www.dscape.co.uk

Drawn by: JW
Date drawn: 07/06/18
Scale @ A3: 1:100
Scale @ A1: 1:50