
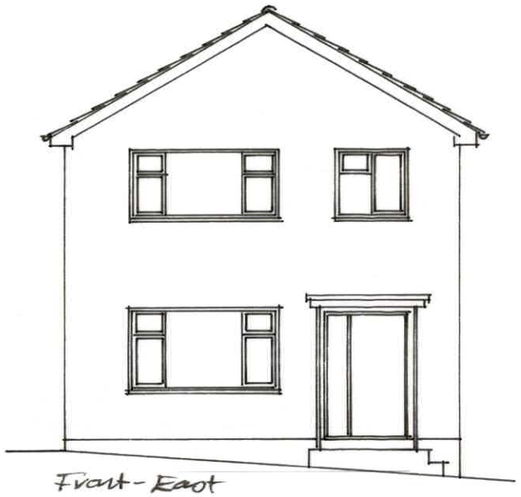


Front - East

Elevation Existing 1:100

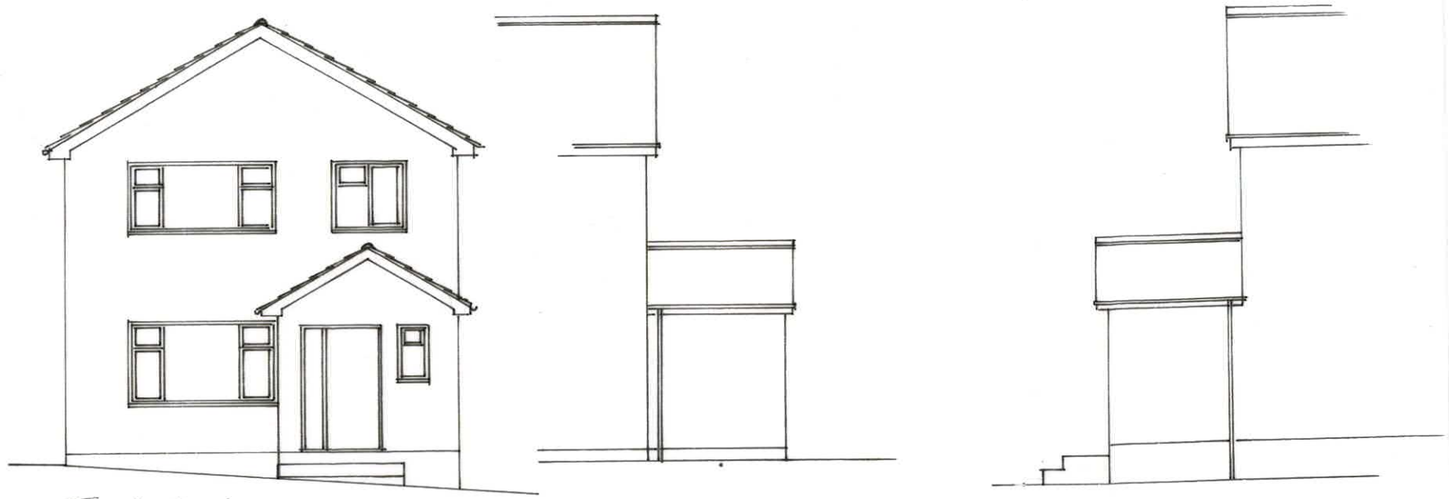


Front - East


Side - South

Side - North

Elevations Proposed 1:100

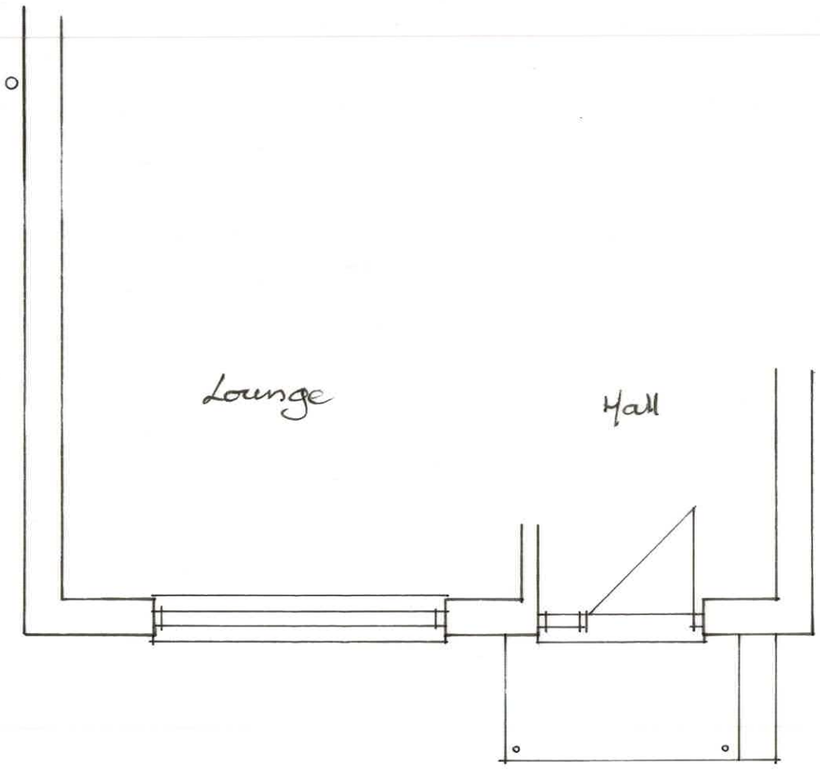

Plan Existing 1:50

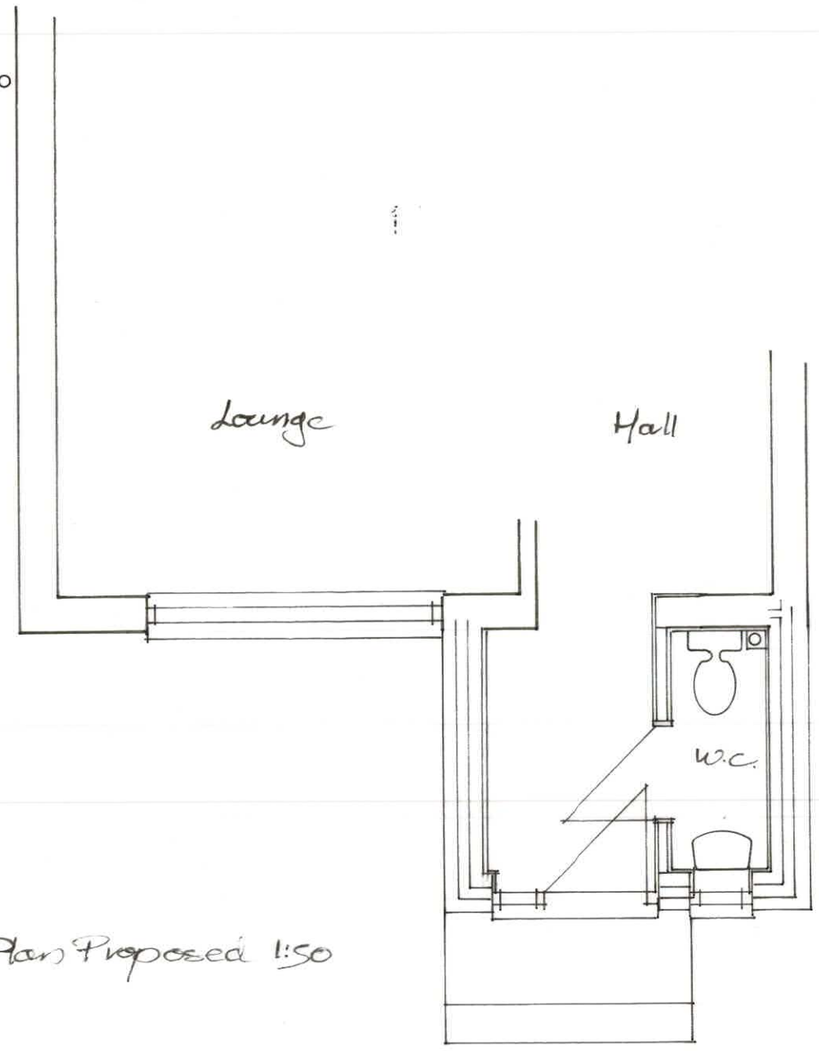

Plan Proposed 1:50

CHRIS HYDE
3 Potley Lane
Corsham, Wilts
SN13 9RY
01225811057

Project Porch to 43 Tellcroft Close Corsham SN13 9JH.

Drawing Plans & Elevations Existing & Proposed

Scale 1:50 1:100

Drawing No 2548/1

Date Aug 2023

Drawn Chris Hyde

1:1 1:100

1:5 1:50