N

NOTES


All dimensions in millimetres unless otherwise stated.

Do not scale from this drawing except for planning purposes. All dimensions must be checked and verified on site prior to works commencing.

The use of these plans and specifications is restricted to the original site for which they were prepared.


Re-use, reproduction or publication by any method in whole or in part is prohibited, unless authorised by Purton Brown Project & Building Consultancy.

Ownership of the design, plans and specifications is solely with Purton Brown Project & Building Consultancy.

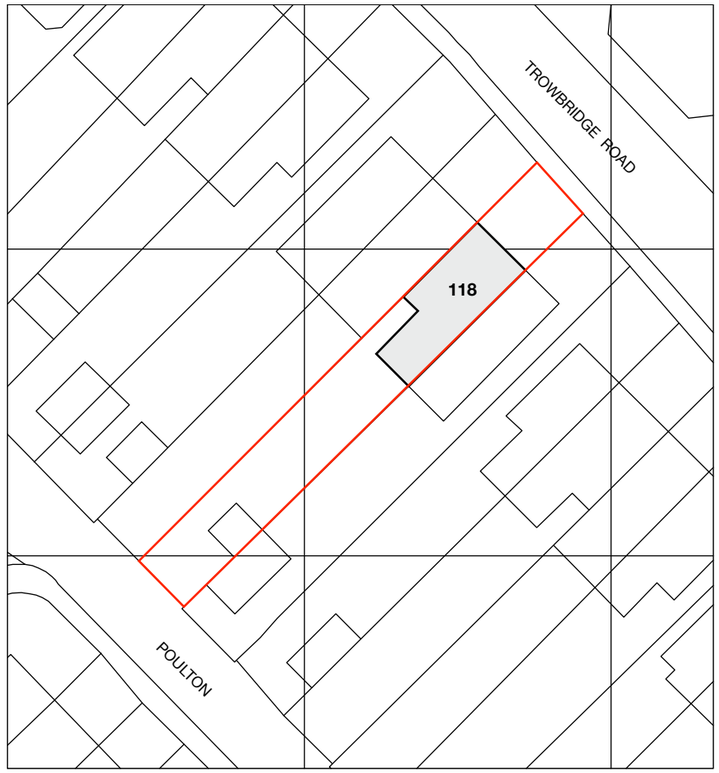


1 L2.01 Existing Block Plan

Scale 1:500 @ A3

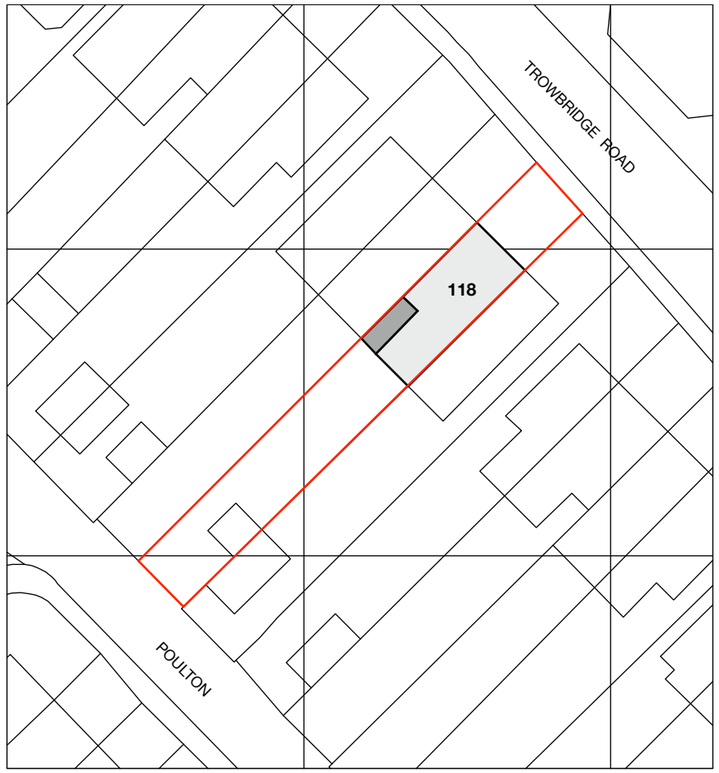

2 L2.01 Proposed Block Plan

Scale 1:500 @ A3

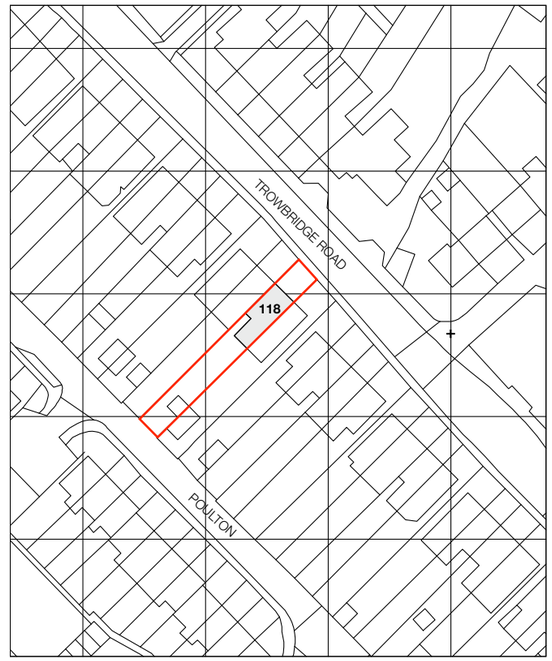

3 L2.01 Site Location Plan

Scale 1:1250 @ A3

0 5 10 15 20 25m

Scale Bar 1:500

0 10 20 30 40 50m

Scale Bar 1:1250

purtonbrown
project & building consultancy

Berkeley House, Junction Road
Bradford on Avon, Wiltshire
BA15 1DY

T: 07870 684666
E: purtonbrown@outlook.com
W: www.purtonbrown.co.uk

Rev:	Date:	Description:
A	15/08/23	Planning Application Issue

Drawing Date: 15 August 2023
Drawing Author: CPB
Drawing Phase: Planning

Project: 118 Trowbridge Road Bradford On Avon BA15 1EN

Scale @ A3: As Labelled
Drawing No: L2.01
Revision: A
Title: Location & Block Plans