
Copyright KMB Ltd.

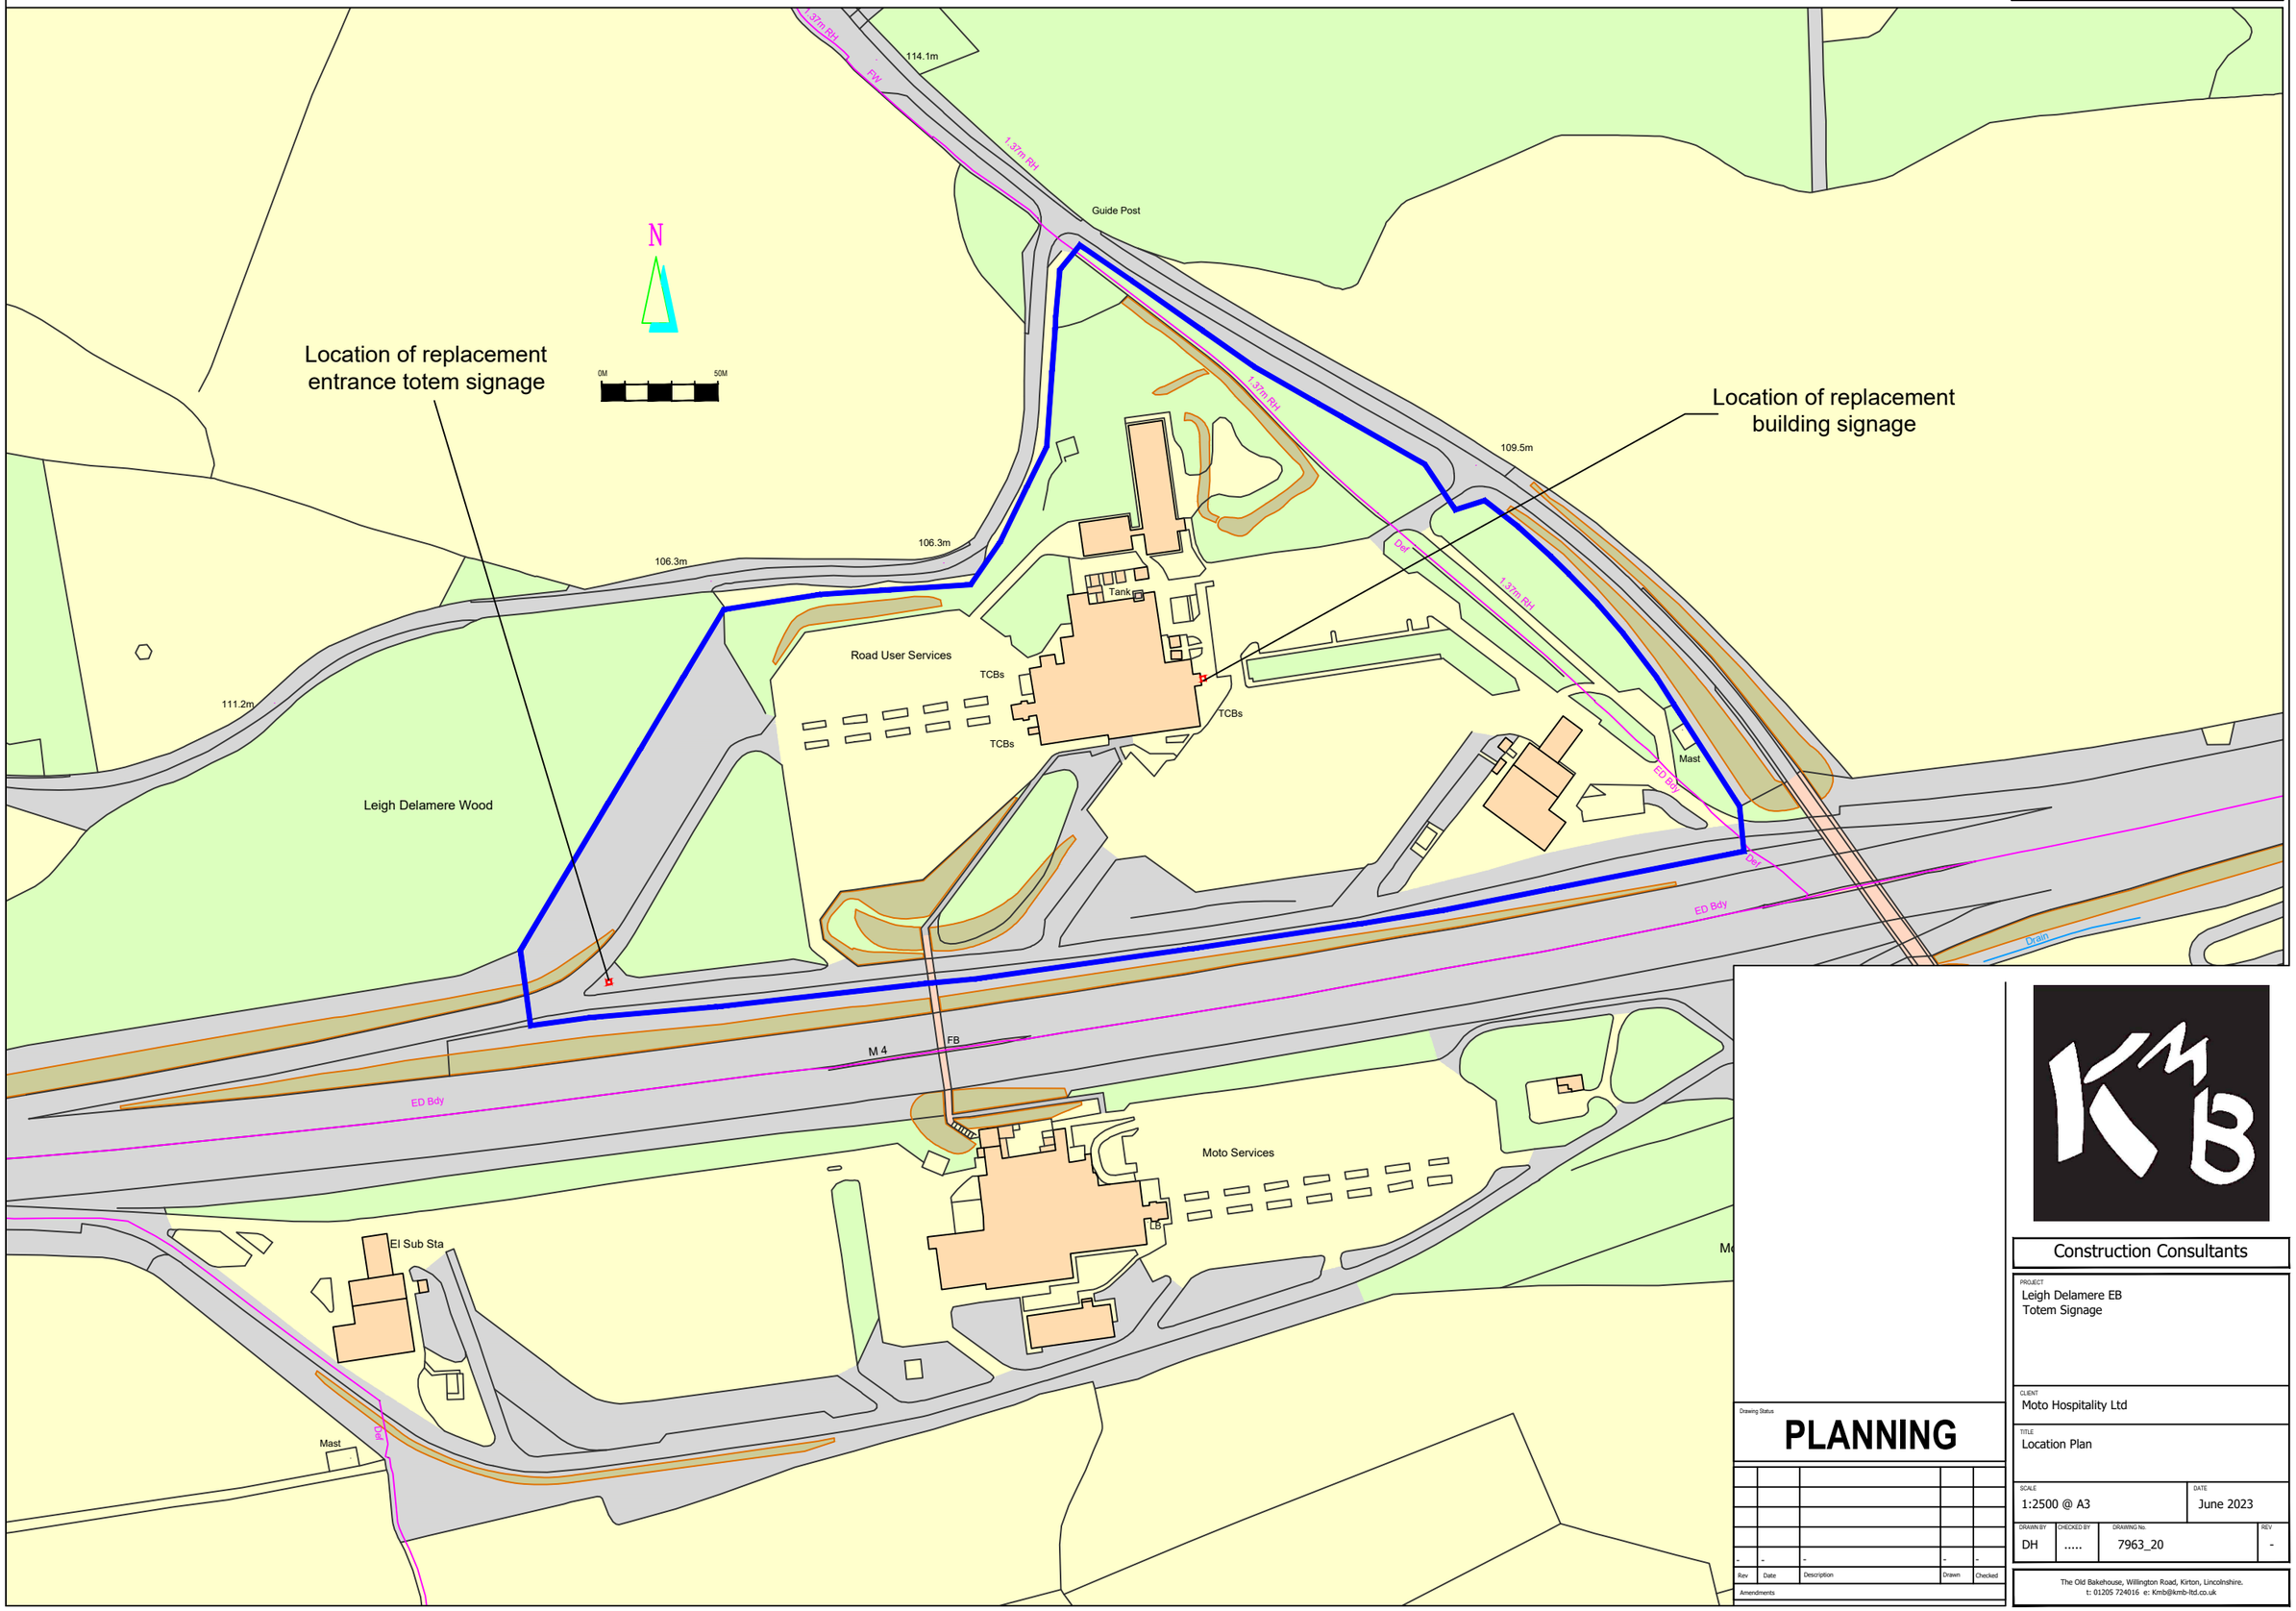

Construction Consultants

PROJECT
Leigh Delamere EB
Totem Signage

CLIENT
Moto Hospitality Ltd

TITLE
Location Plan

SCALE	DATE
1:2500 @ A3	June 2023

DRAWN BY	CHECKED BY	DRAWING No.	REV
DH	.....	7963_20	-

Drawing Status
PLANNING

Rev	Date	Description	Drawn	Checked
-	-	-	-	-

Amendments

The Old Bakehouse, Willington Road, Kirton, Lincolnshire.
t: 01205 724016 e: Kmb@kmb-ltd.co.uk