bawden tree care

Unit 1 Mills Way Centre
Boscombe Down Business Park
Amesbury ,Wiltshire
SP4 7AU
Tel: 01980 622185
Email: info@bawdentreecare.com

Bishop Wordsworth's Sports Field


SCALE : 1 : 1100 @ A3

DATE : 16/12/2022

Survey Ref: 2022-1627

N

Map data shown may contain Ordnance Survey ® products supplied by Pear Technology Services Ltd; Email: info@peartechnology.co.uk
© Crown Copyright and database rights from date shown above
Ordnance Survey ® licence number 100023148

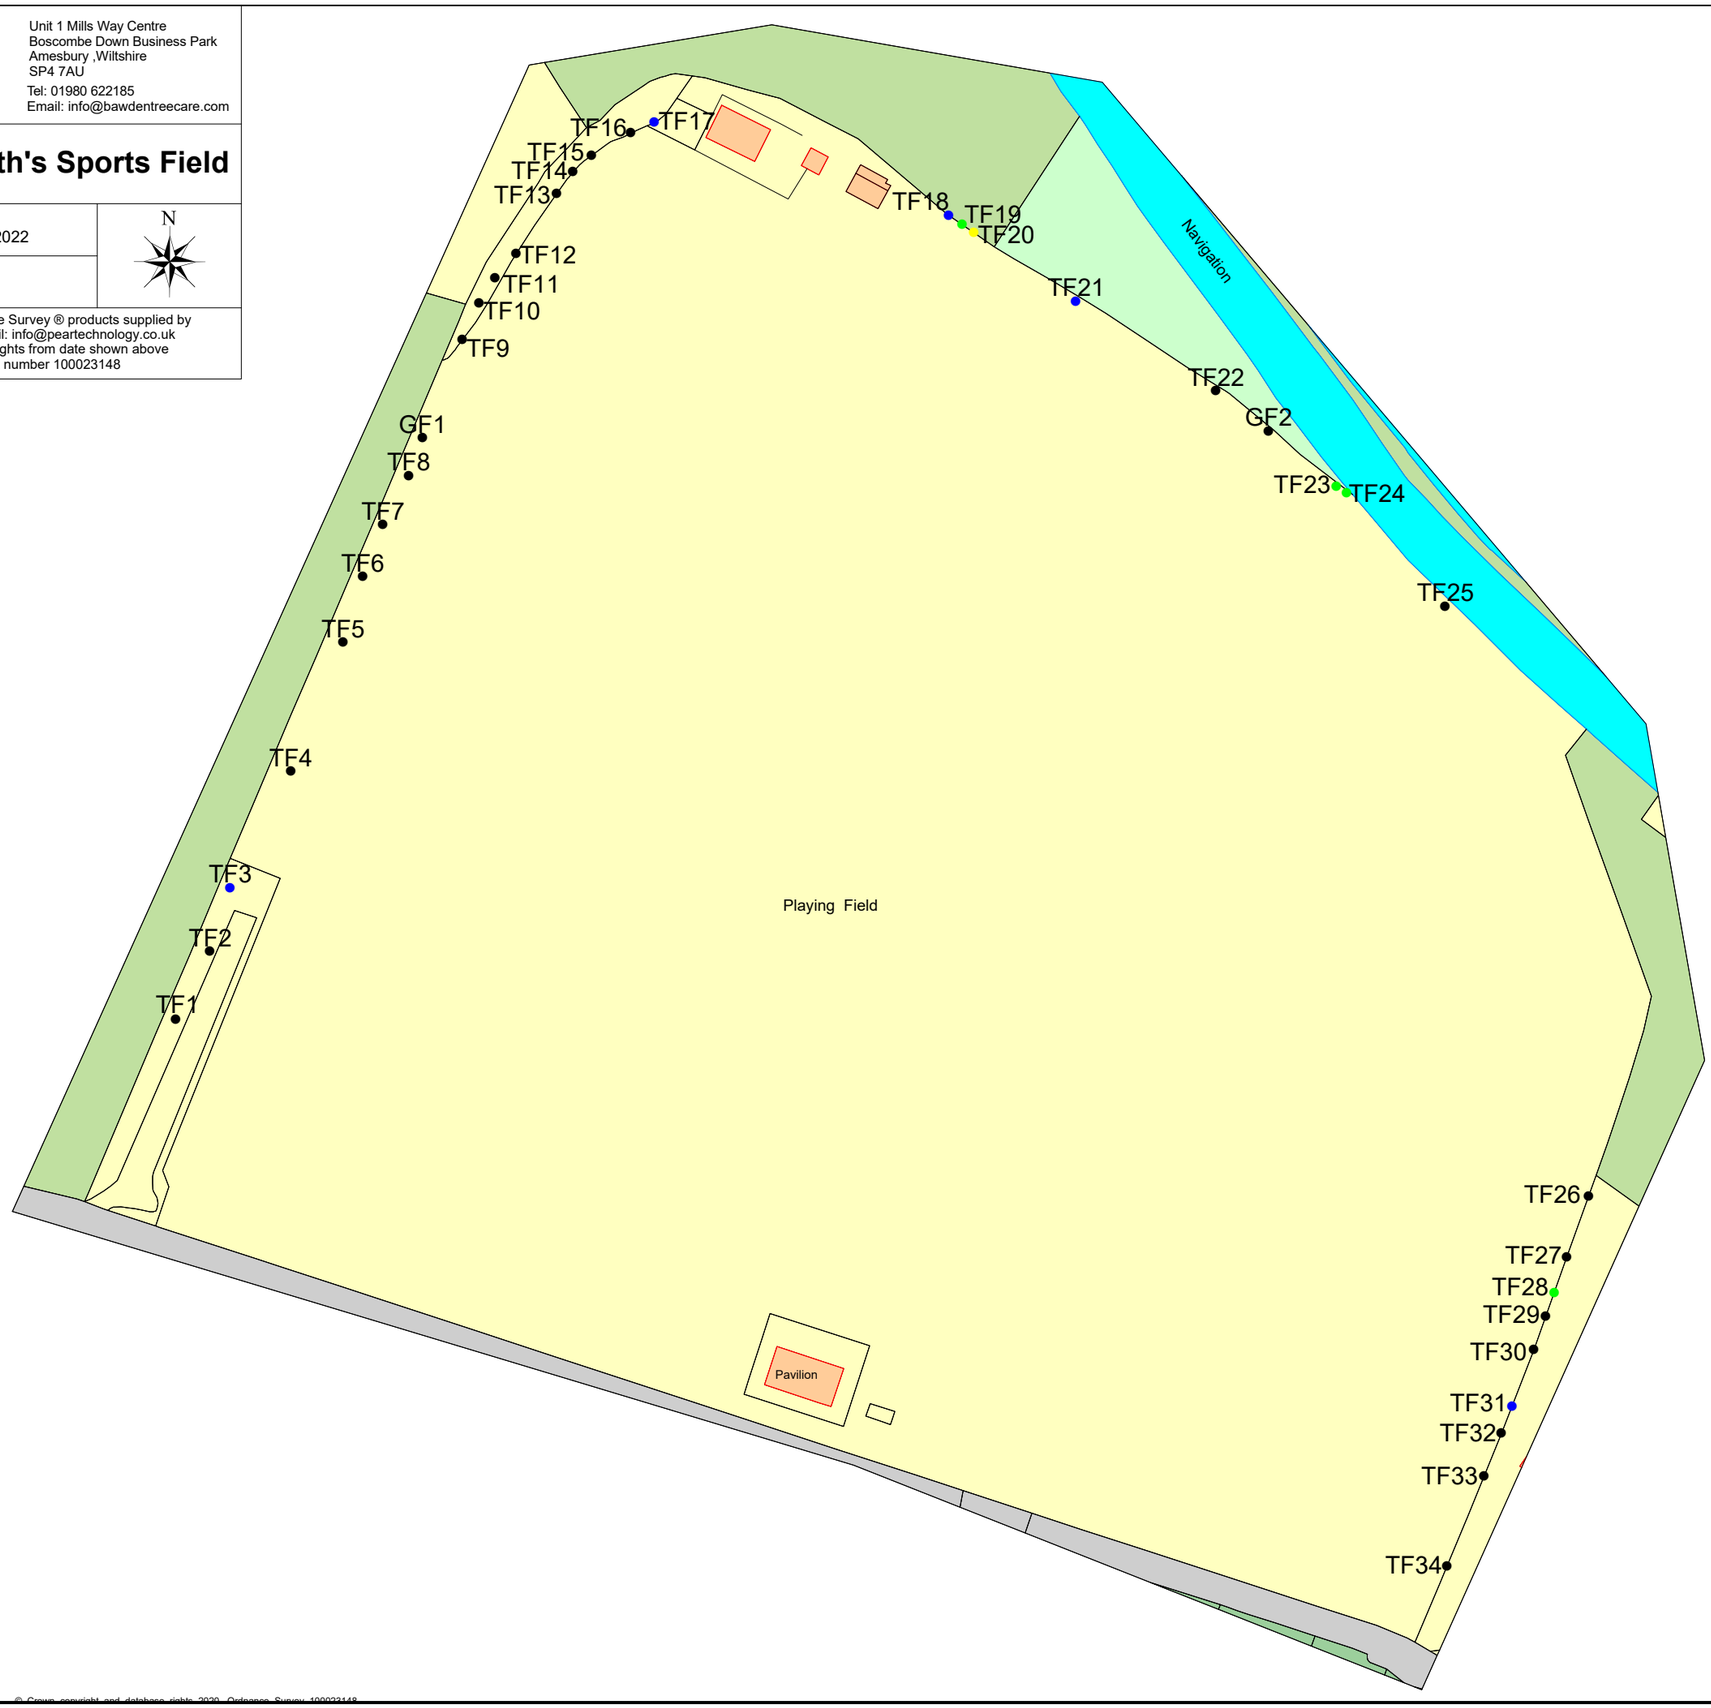

Tree Colour Code

- No Category
- 6 Months
- By Next Insp.
- 3 Months

© Crown copyright and database rights 2020. Ordnance Survey 100023148