


Existing Site Plan **1:1250**

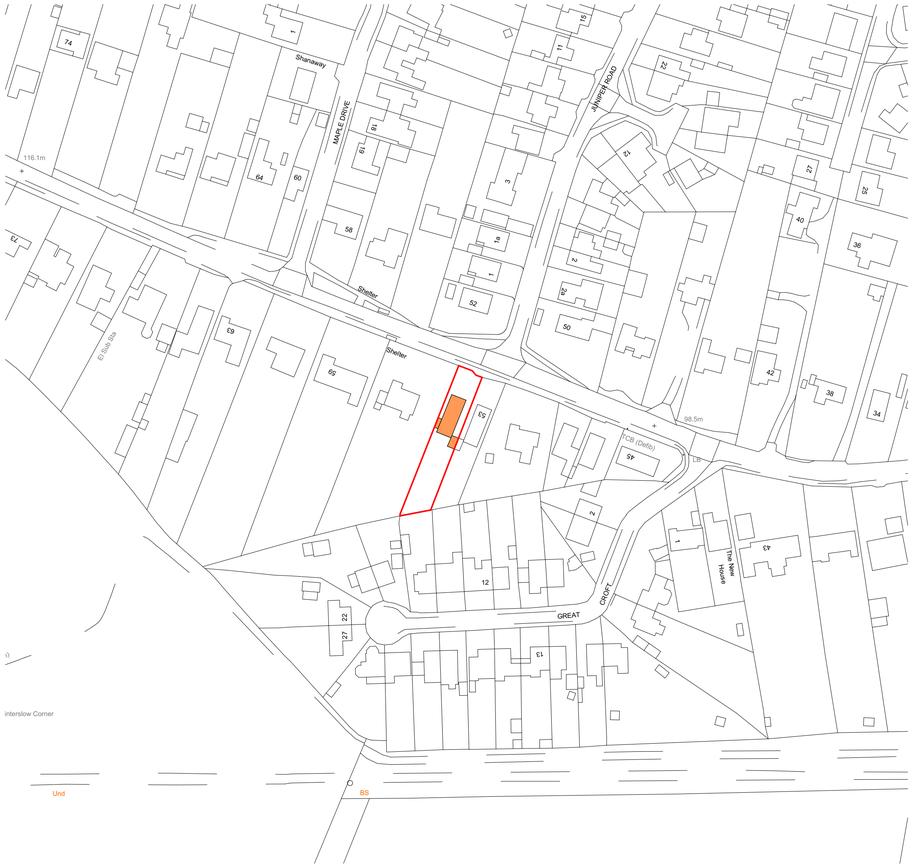

Proposed Site Layout **1:500**

All Dims in millimeters unless otherwise stated.
Do not scale except for planning purposes.
If in doubt - Ask

This drawing is confidential and is the property of Keenan Project Designs Ltd.

© Copyright

Scale 1:1250
25 0 60m

Scale 1:500
5 0 30m

KEENAN PROJECT DESIGNS

KEENAN PROJECT DESIGNS
0800 233 5787
INFO@KEENANPROJECTDESIGNS.COM
WWW.KEENANPROJECTDESIGNS.COM

CLIENT:	DATE:	DRAWN BY:	PROJECT LEAD:
Sobhana Umesh	13/03/2023	Diyana Yordanova	Ivan Sapov
ADDRESS: SP5 1SL, 55 Firs Road, Sailsbury		DRAWING NUMBER: 1900 I - 06	REVISION: I 11/08/2023 Diyana Yordanova