



Proposed Front Elevation **1:50**



Proposed Side 1 Elevation **1:50**

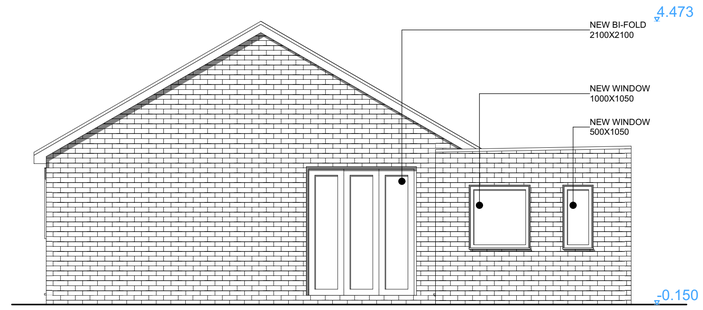

Proposed Rear Elevation **1:50**

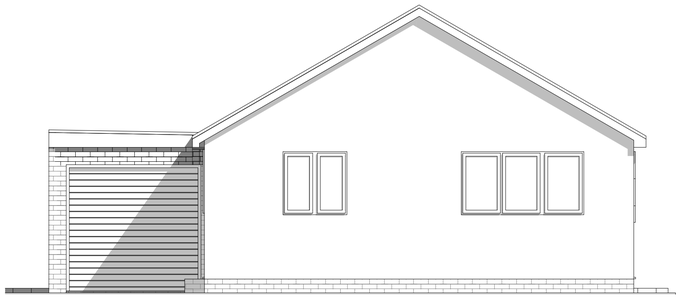

Proposed Side 2 Elevation **1:50**

All Dims in millimeters unless otherwise stated.
Do not scale except for planning purposes.
If in doubt - Ask

This drawing is confidential and is the property of Keenan Project Designs Ltd.

© Copyright

Scale 1:25
1 0 2m

Scale 1:50
1 0 4m

Scale 1:100
2 0 5m

KEENAN PROJECT DESIGNS

KEENAN PROJECT DESIGNS

0800 233 5787

INFO@KEENANPROJECTDESIGNS.COM

WWW.KEENANPROJECTDESIGNS.COM

CLIENT:
Sobhana Umesh

DATE:
13/03/2023

DRAWN BY:
Diyana Yordanova

PROJECT LEAD:
Ivan Sapov

ADDRESS:
SP5 1SL, 55 Firs Road, Sailsbury

DRAWING NUMBER:
1900 I - 03

REVISION: I
11/08/2023
Diyana Yordanova