


Existing Front Elevation **1:50**



Existing Side 1 Elevation **1:50**



Existing Rear Elevation **1:50**

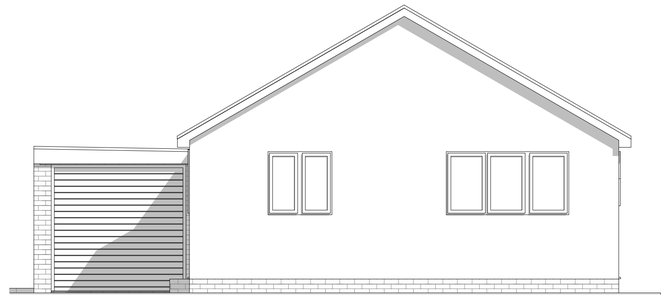

Existing Side 2 Elevation **1:50**

All Dims in millimeters unless otherwise stated.
Do not scale except for planning purposes.
If in doubt - Ask

This drawing is confidential and is the property of Keenan Project Designs Ltd.

© Copyright

Scale 1:25
1 0 2m

Scale 1:50
1 0 4m

Scale 1:100
2 0 5m

KEENAN PROJECT DESIGNS

KEENAN PROJECT DESIGNS

0800 233 5787

INFO@KEENANPROJECTDESIGNS.COM

WWW.KEENANPROJECTDESIGNS.COM

CLIENT: Sobhana Umesh	DATE: 13/03/2023	DRAWN BY: Diyana Yordanova	PROJECT LEAD: Ivan Sapov
ADDRESS: SP5 1SL, 55 Firs Road, Sailsbury		DRAWING NUMBER: 1900 I - 02	REVISION: I 11/08/2023 Diyana Yordanova