

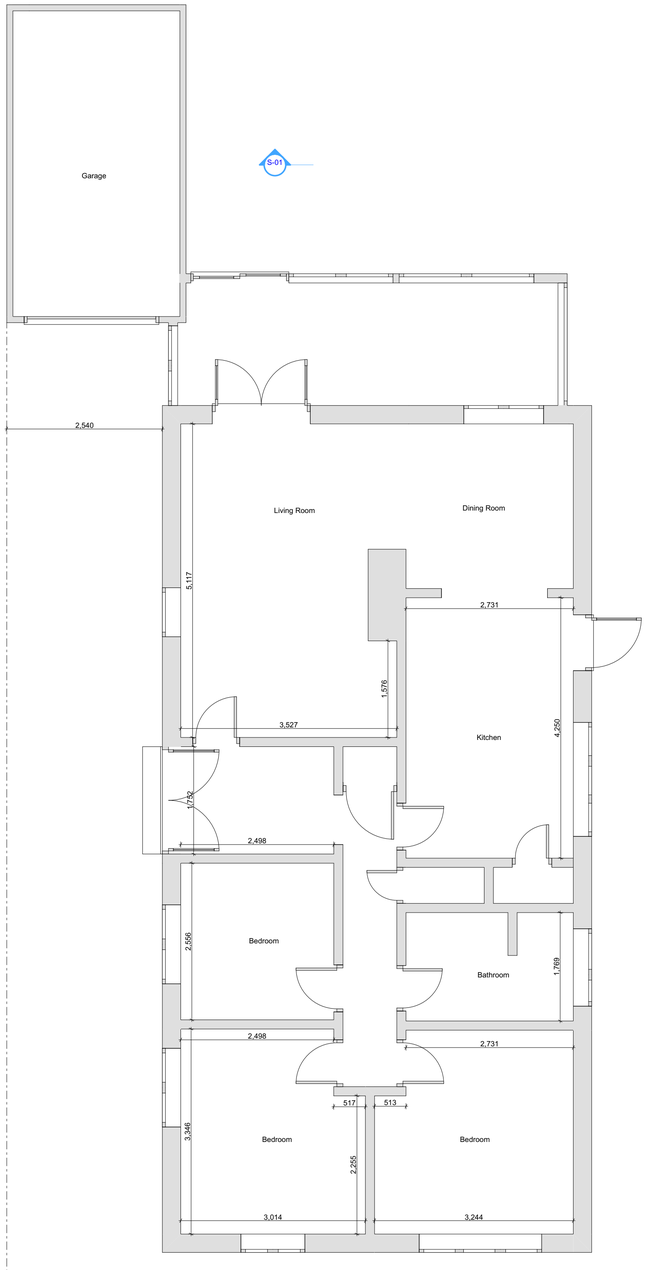



## +00-Ground Floor Plan - Existing 1:50

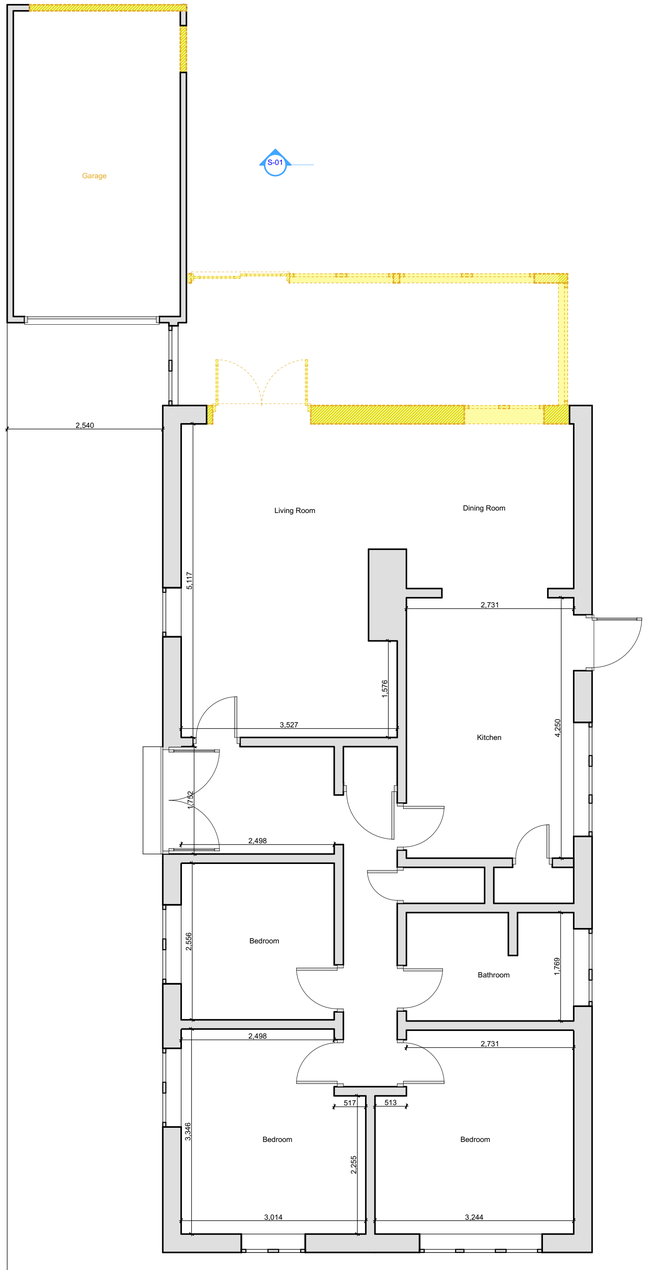


## +00-Ground Floor Plan - Demolished 1:50

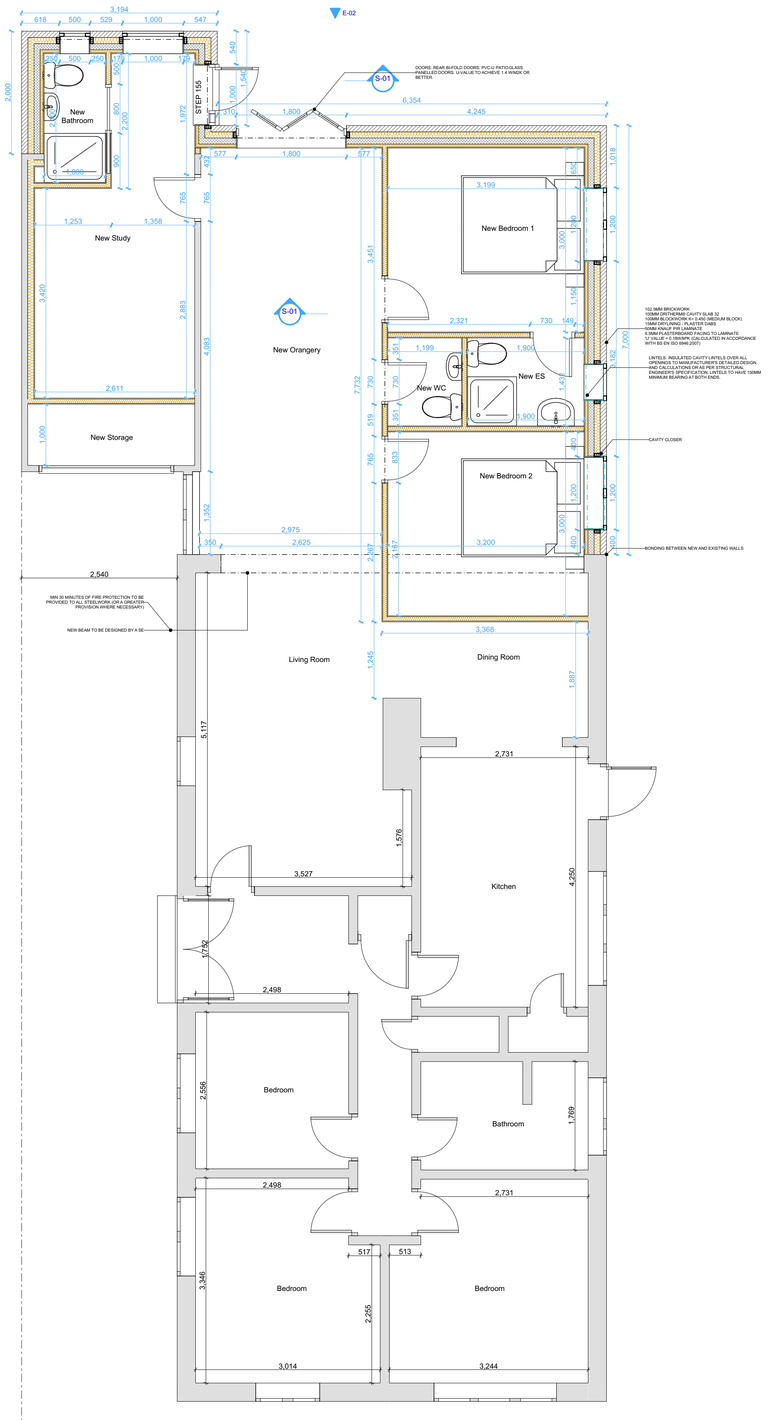


## +00-Ground Floor Plan - Proposed 1:50

All Dims in millimeters unless otherwise stated.
Do not scale except for planning purposes.
If in doubt - Ask

This drawing is confidential and is the property of Keenan Project Designs Ltd.

© Copyright

Scale 1:25 — 1 0 2m

Scale 1:50 — 1 0 4m

Scale 1:100 — 2 0 5m

KEENAN PROJECT DESIGNS

KEENAN PROJECT DESIGNS
0800 233 5787
INFO@KEENANPROJECTDESIGNS.COM
WWW.KEENANPROJECTDESIGNS.COM

CLIENT: Sobhana Umesh

DATE: 13/03/2023

DRAWN BY: Diyana Yordanova

PROJECT LEAD: Ivan Sapov

ADDRESS: SP5 1SL, 55 Firs Road, Sailsbury

DRAWING NUMBER: 1900 I - 01

REVISION: I
11/08/2023
Diyana Yordanova