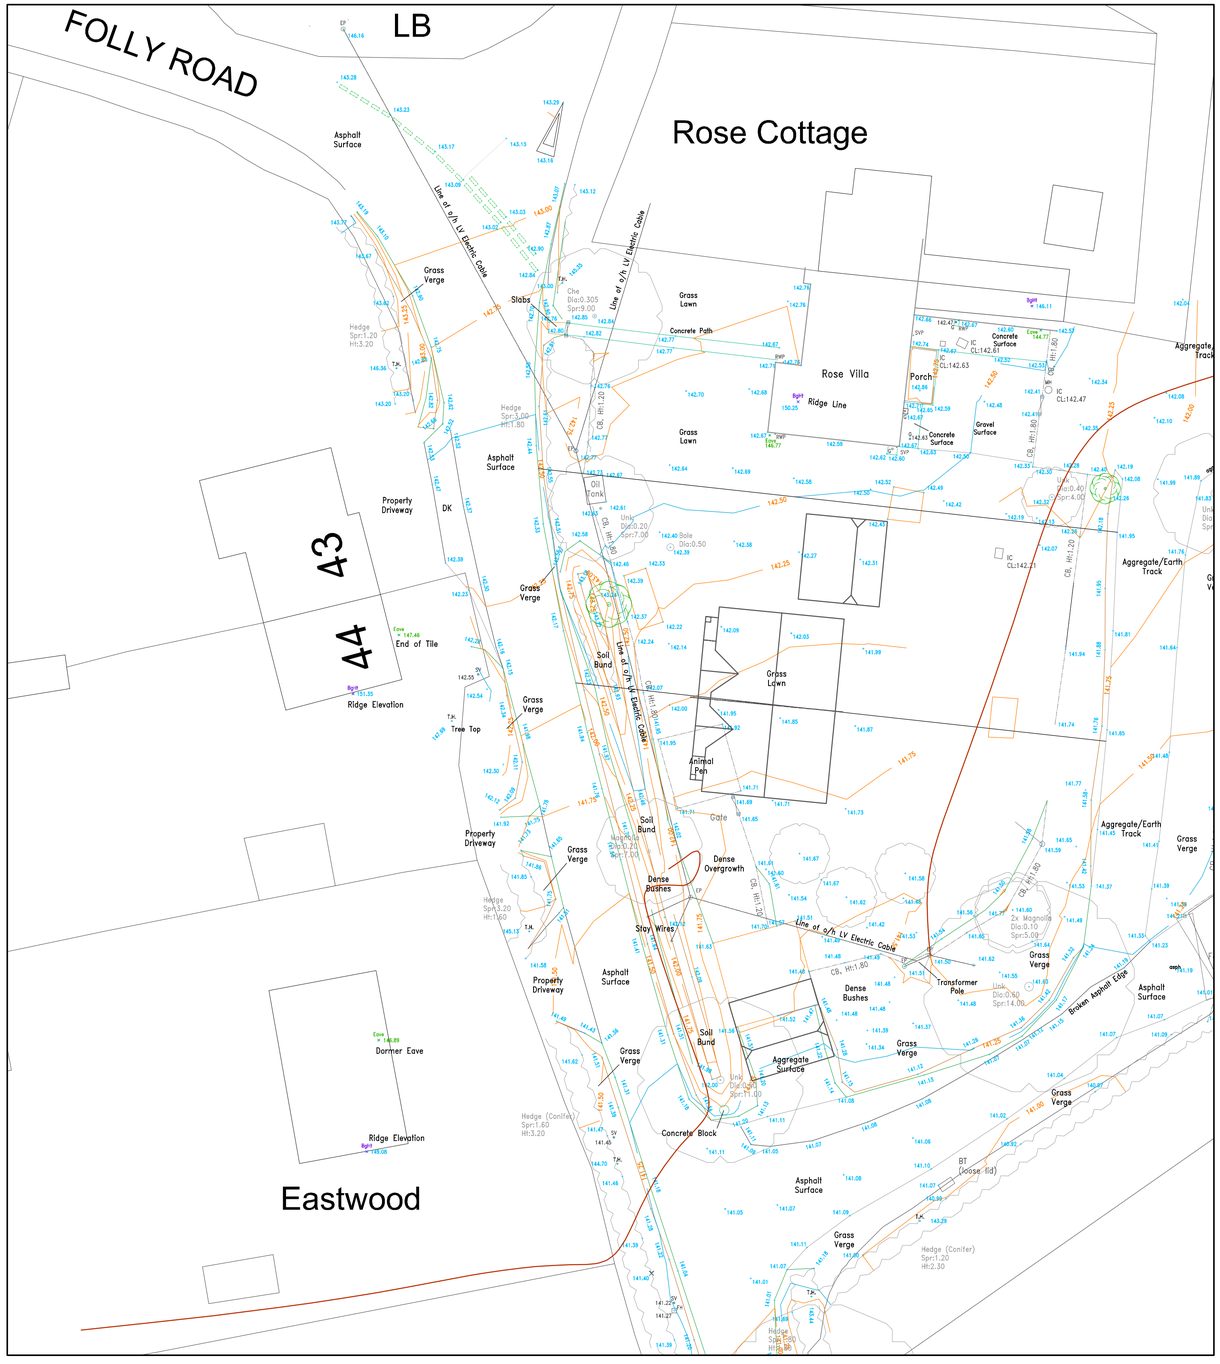


ROOF PLAN

Scale 1:200

N

1:20 [m] 0 0.5 1.0

1:50 [m] 0 0.5 1.0 1.5 2.0 2.5

1:100 [m] 0 1 2 3 4 5

1:200 [m] 0 5 10

1:500 [m] 0 5 10 15 20 25

1:1250 [m] 0 20 40 60

Alex Dawson
www.addraughting.co.uk
alex@addraughting.co.uk
01672 511412
07791 341698

59 Barrow Close
Marlborough
Wiltshire
SN8 2BE

AD DRAUGHTING
ARCHITECTURAL SERVICES

Client

CHRIS COMBE

Job Title

SEMI DETACHED HOUSES AT:
ROSE VILLA,
ROUNDWAY,
DEVIZES,
WILTSHIRE,
SN10 2HY.

Drawing Title

PROPOSED ROOF PLAN

Scale AS SHOWN

Date 10/08/2023 | Drawn AD

Drawing No. 1010-03 | Rev B

841 x 594 A1