




ROOF PLAN - scale 1:100

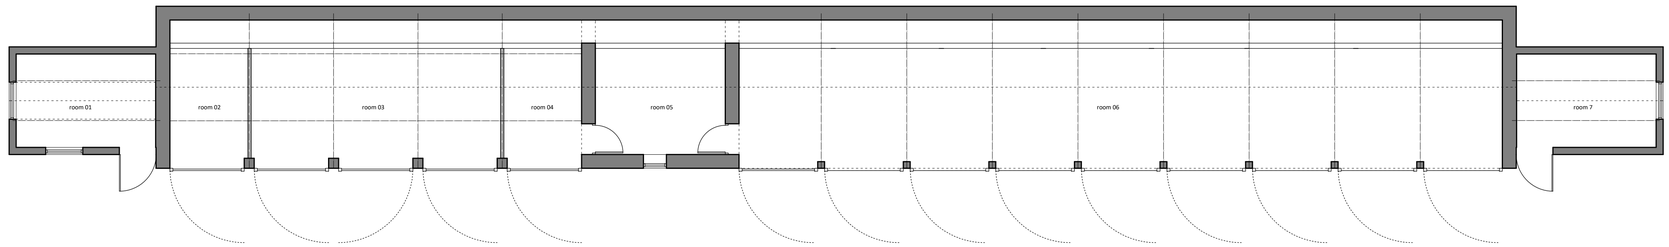


GROUND FLOOR PLAN- scale 1:100

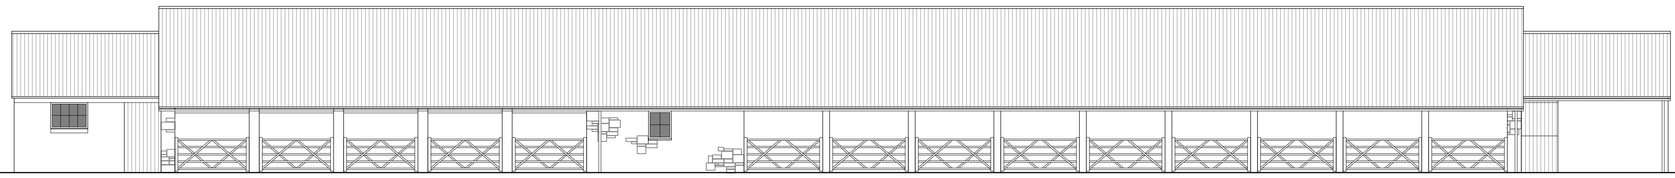


SOUTH (Garden) ELEVATION- scale 1:100

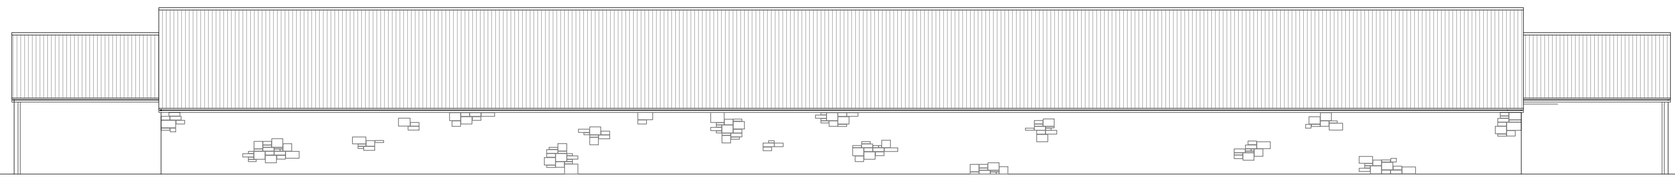


NORTH (Road) ELEVATION- scale 1:100

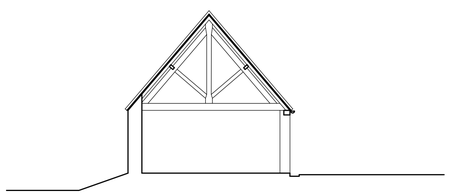

CROSS SECTION - scale 1:100

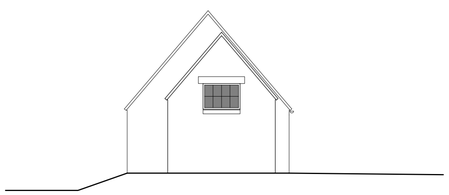

WEST ELEVATION- scale 1:100

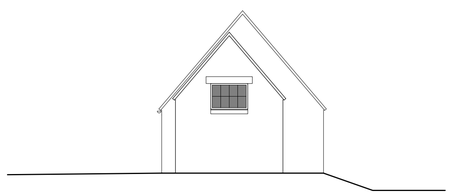

EAST ELEVATION- scale 1:100

Existing Drawings - Dower House Barn, Nr Holt

1:100 0 0.5 1.0 1.5 2.0 2.5

ISSUED FOR PLANNING

CLIENT	Jonny Wheeler
PROJECT	Dower House Barn, Nr Holt
DRWG TITLE	Pre 1985 Floor Plans and Elevations
DRWG NO	A17 22 13 S04
DRAWN	NB
SCALE	1:100 @ A1
DATE	23.04.23
CHK'D	NB

atelier 17 ltd
17, Atelier 17 Ltd, 28 Southleigh, Bradford On Avon, BA15 2EU
E: mail@atelier17.co.uk W: www.atelier17.co.uk T: (01225) 862900 F: (01225) 862900

This drawing is copyright. Only figured dimensions to be used.
Contractors to check all dimensions before proceeding.
DO NOT SCALE