

40 STOCKTON · WARMINSTER

0 1 2 3 4 5

1:100 at A3 scale

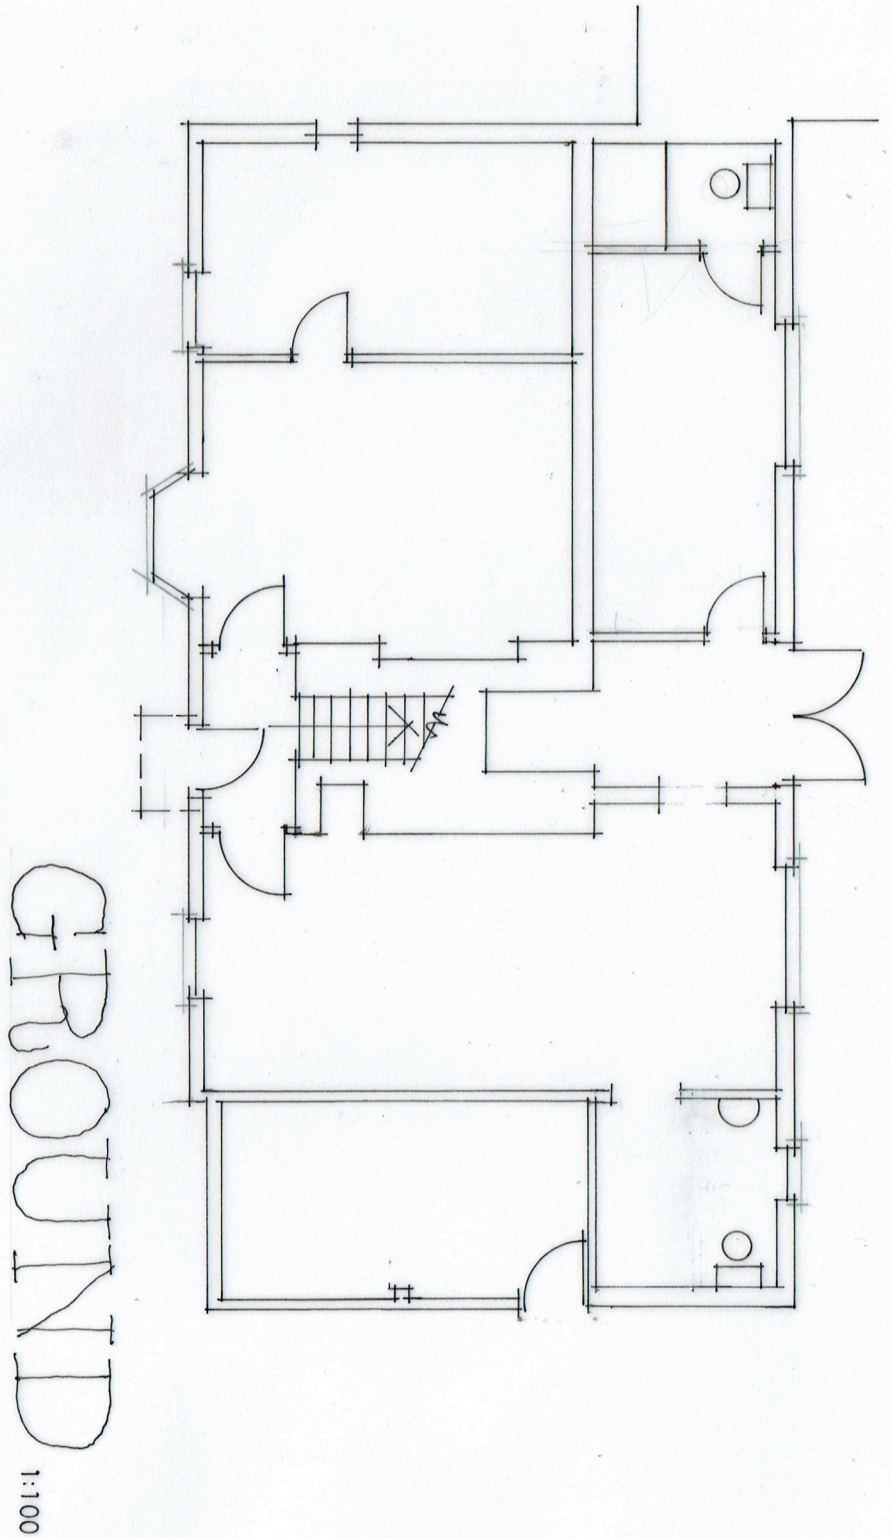

GROUND 1:100

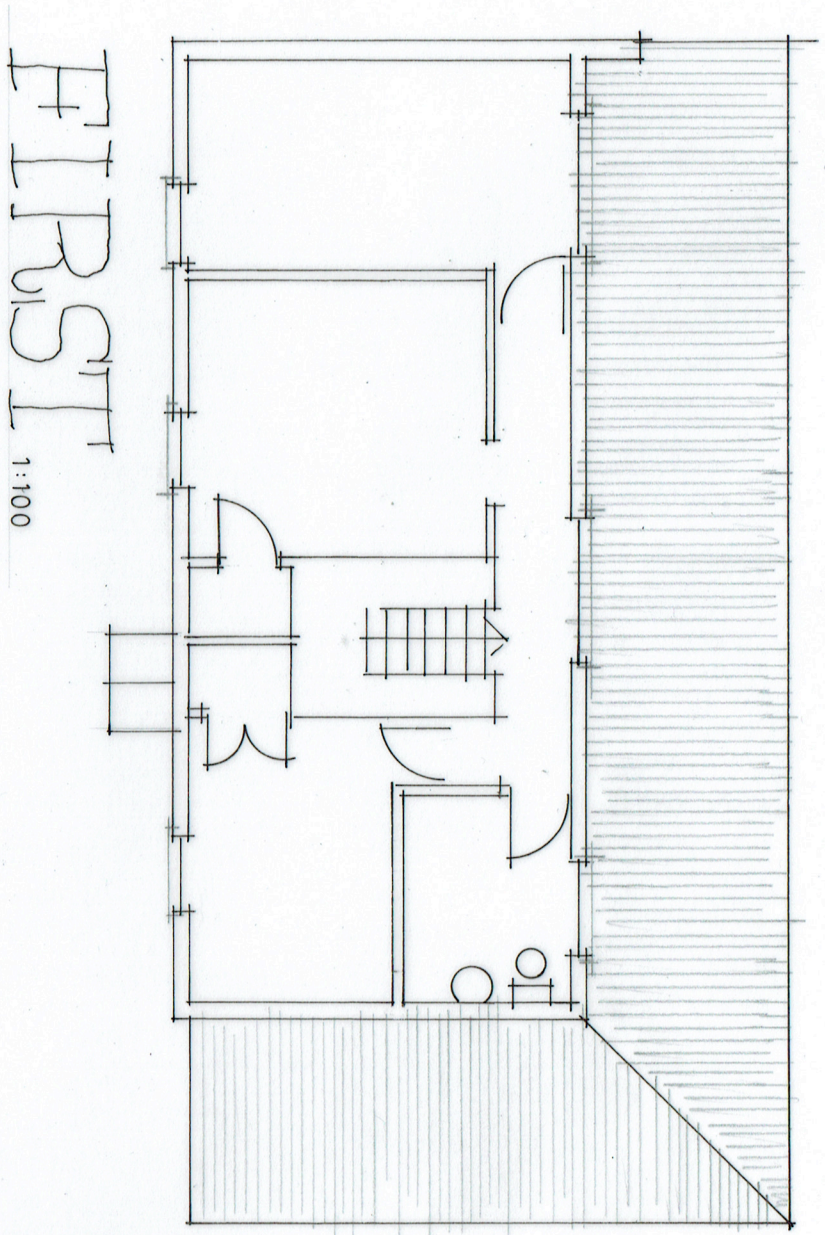

FIRST 1:100

EXISTING FLOOR PLANS 1:100 at A3

