

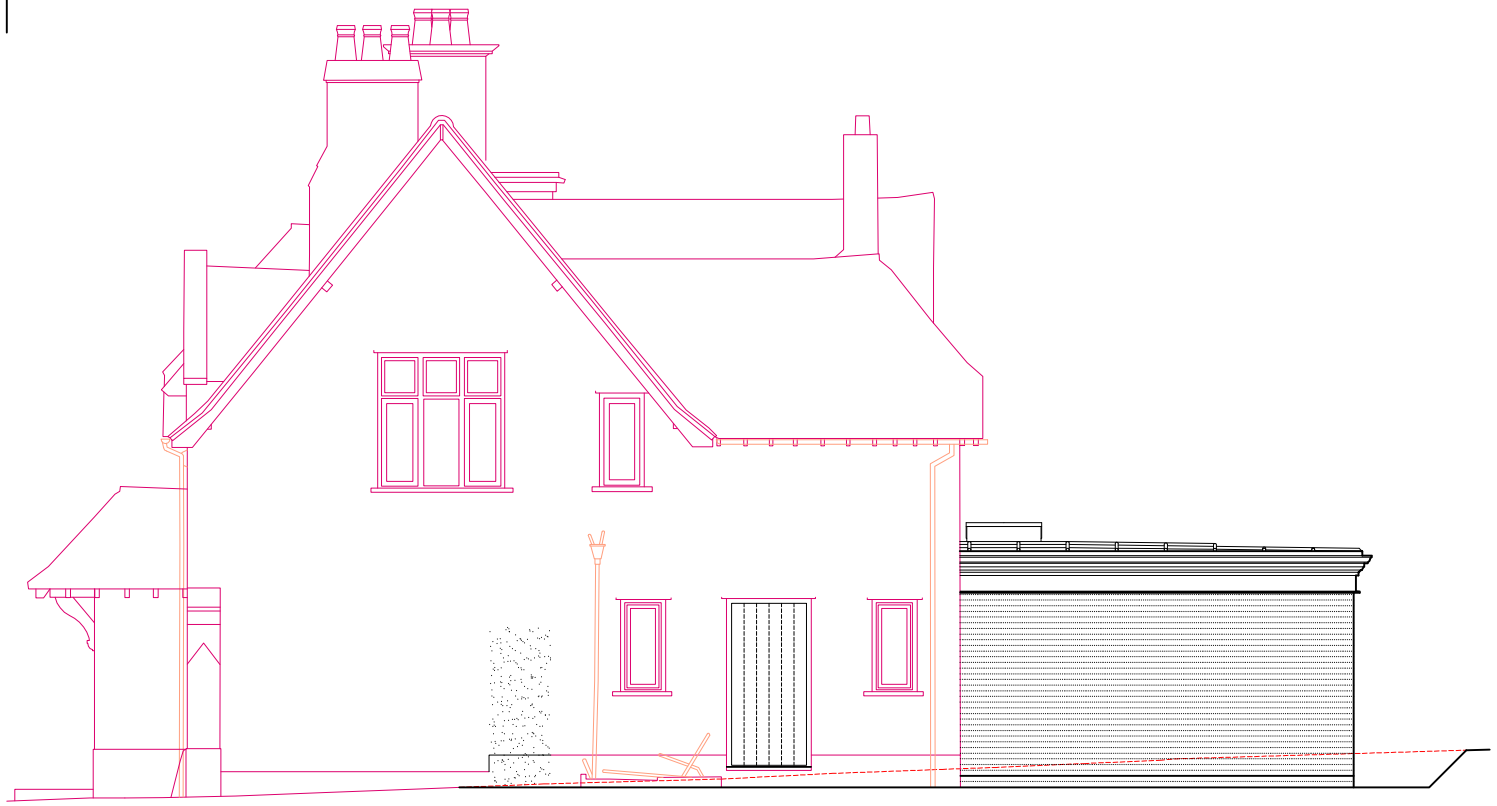


NORTH ELEVATION

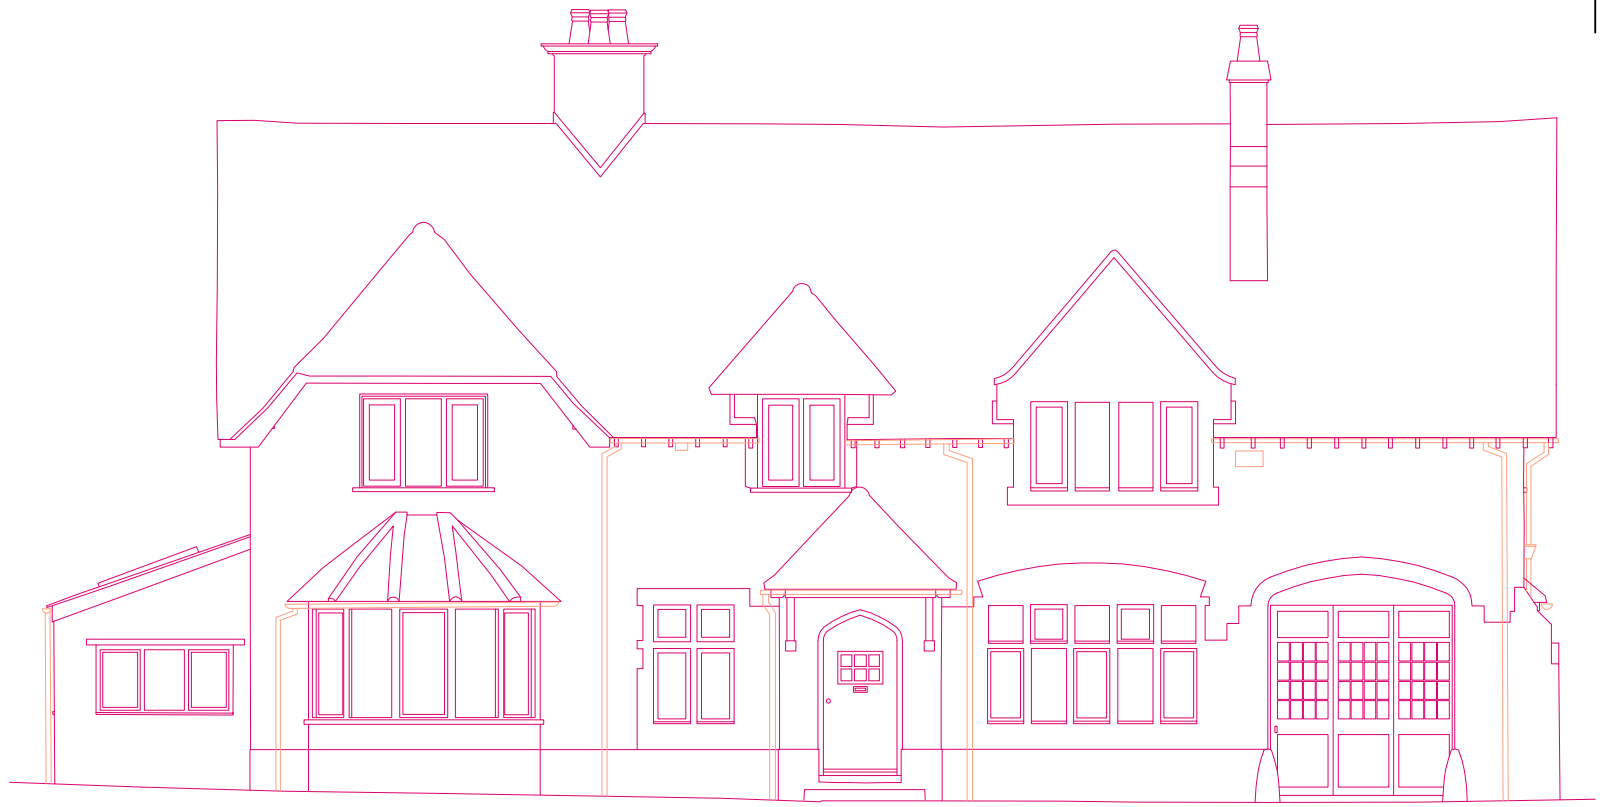

EAST ELEVATION

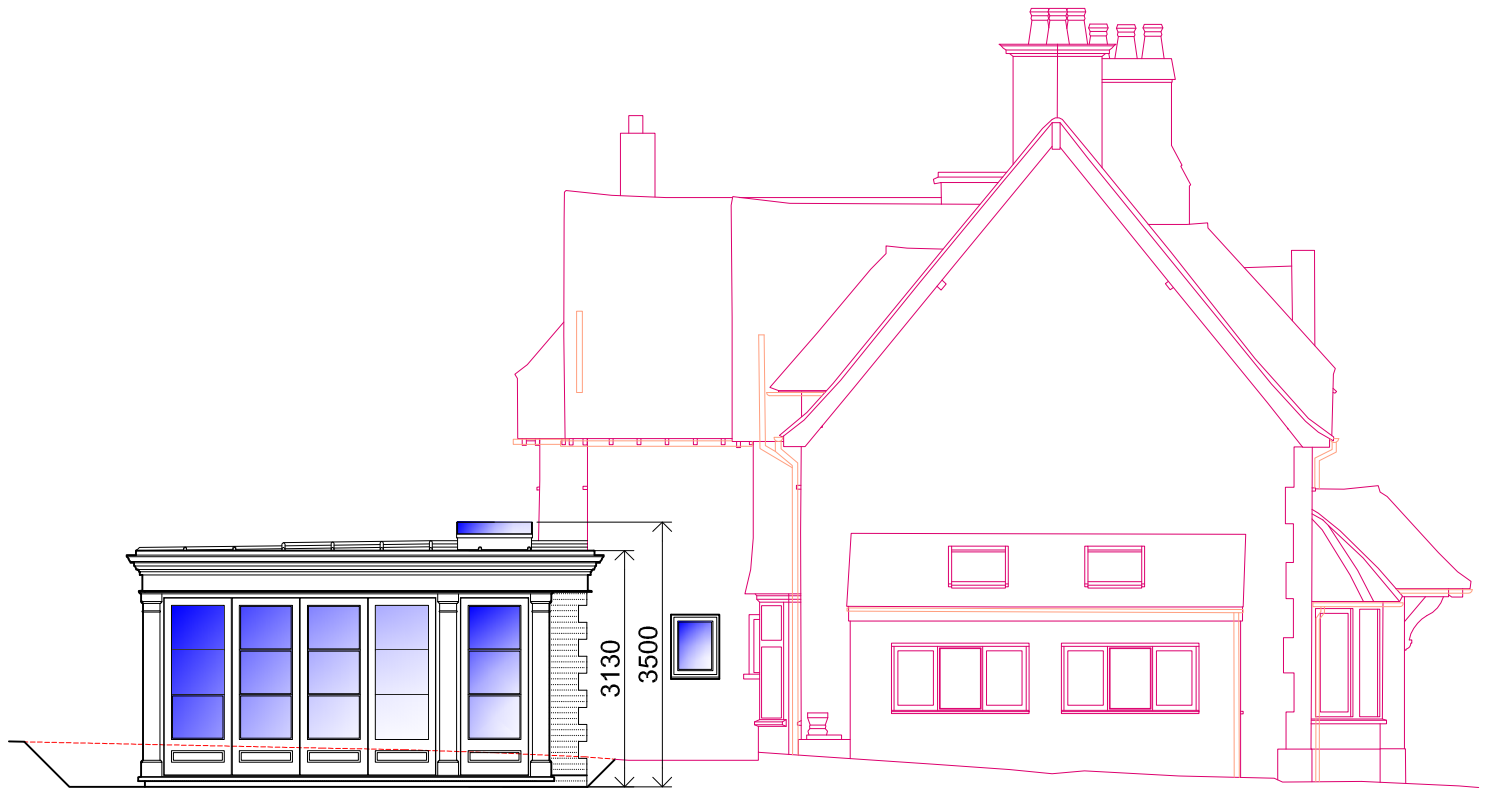

SOUTH ELEVATION



WEST ELEVATION

0 0,5 1 2 3m

	DATE	REVISIONS

CLIENT
Jake Ludlow

JOB TITLE
120 BOUVERIE AVENUE SOUTH
HARNHAM
WILTSHIRE

1:100 @ A3

MAR 2022 | RJL

DRAWING TITLE
PROPOSED FLOOR PLANS

PLANNING & DESIGN
22 DEVONSHIRE ROAD
SALISBURY
WILTSHIRE
SP1 3NW

DRAWING No 1487/01 | REV