


PROPOSED FRONT ELEVATION
SCALE 1:100 @ A3




PROPOSED SIDE ELEVATION
SCALE 1:100 @ A3



PROPOSED REAR ELEVATION
SCALE 1:100 @ A3

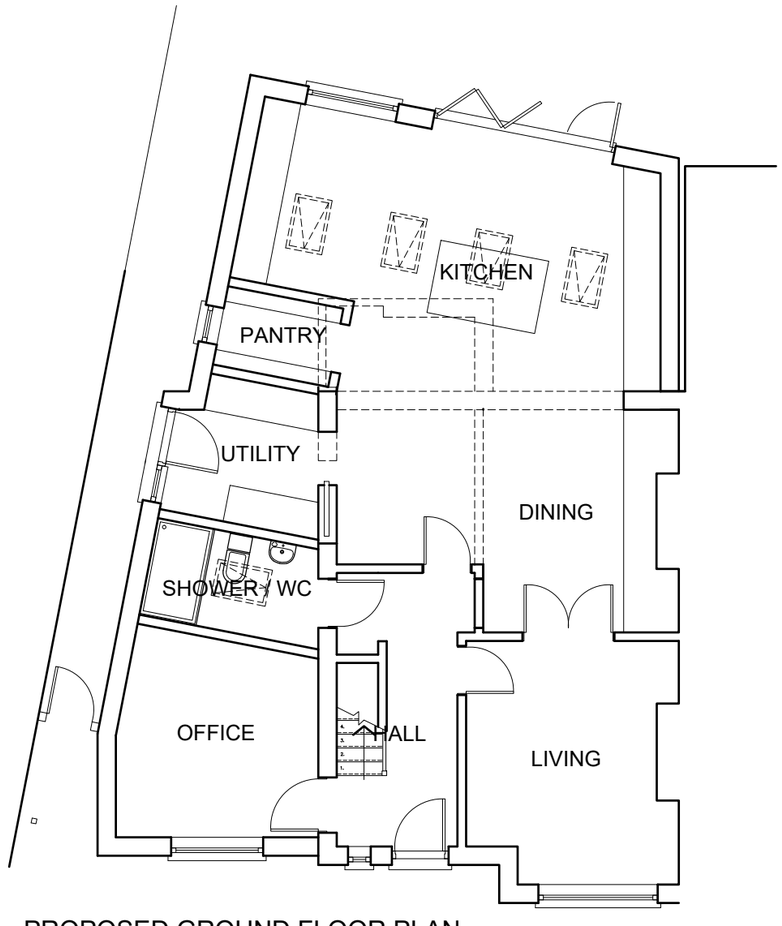


PROPOSED GROUND FLOOR PLAN
SCALE 1:100 @ A3

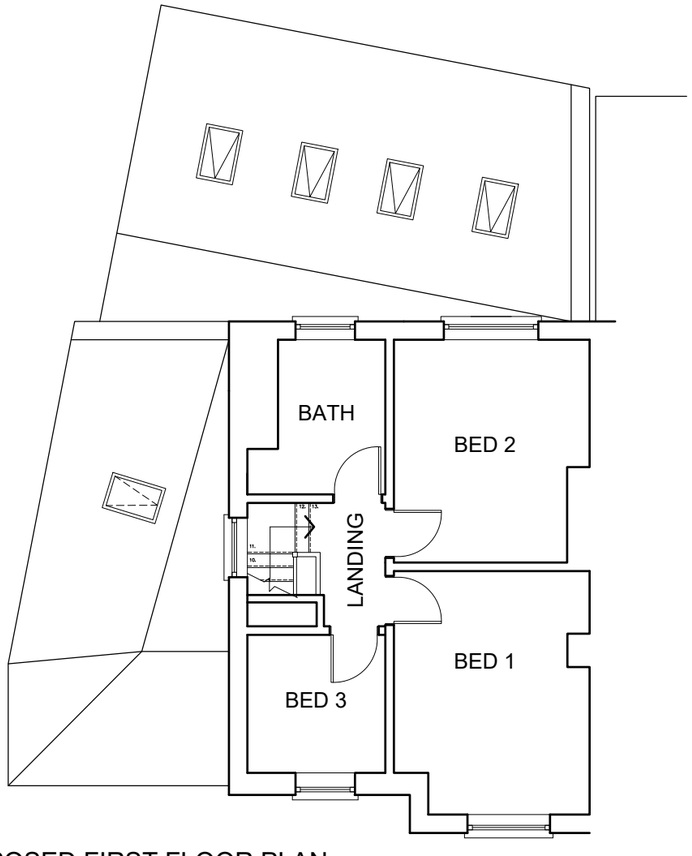

PROPOSED FIRST FLOOR PLAN
SCALE 1:100 @ A3

MATERIALS

WALLS - RENDER TO MATCH EXISTING
- BLACK COLOURED BRICKWORK
ROOF - SLATE ROOF TO SIDE EXTENSION
- ZINC ROOFING TO REAR EXTENSION
WINDOWS & DOORS - UPVC TO MATCH

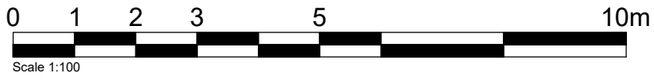



ink
ARCHITECTURE

36 CHURCH STREET, WESTBURY, BA13 3BZ
SINGLE STOREY SIDE & REAR EXTENSION
PROPOSED PLANS & ELEVATIONS @ 1:100
DWG No. **0315 PL04**