



EXISTING GROUND FLOOR PLAN
SCALE 1:100 @ A3

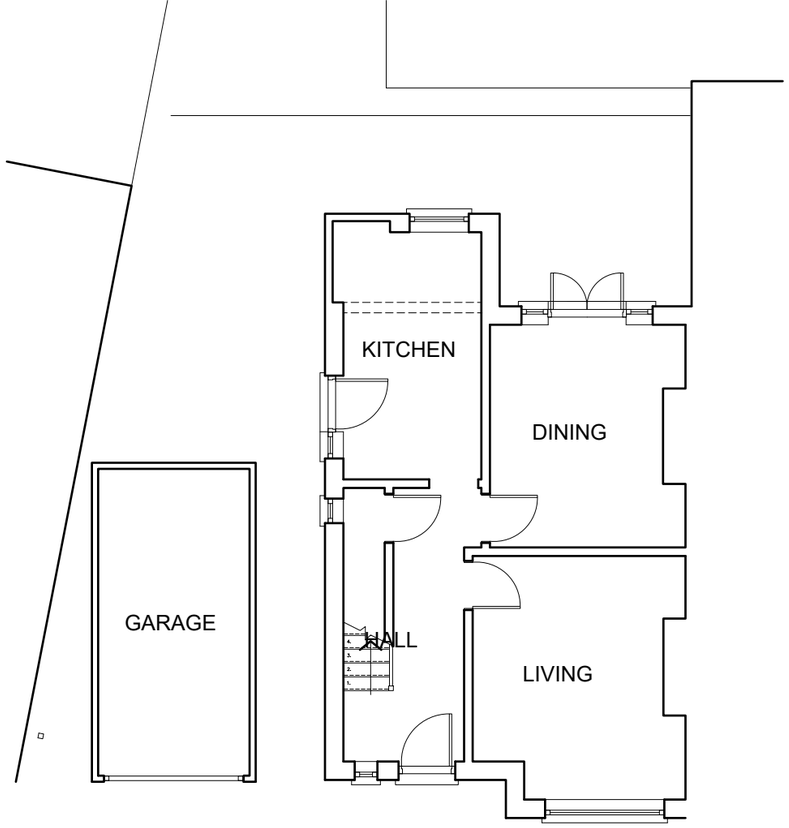

EXISTING FIRST FLOOR PLAN
SCALE 1:100 @ A3

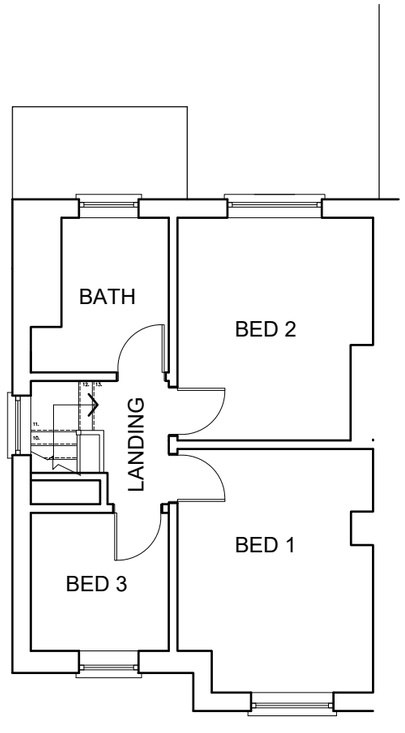


EXISTING FRONT ELEVATION
SCALE 1:100 @ A3



EXISTING SIDE ELEVATION
SCALE 1:100 @ A3




EXISTING REAR ELEVATION
SCALE 1:100 @ A3

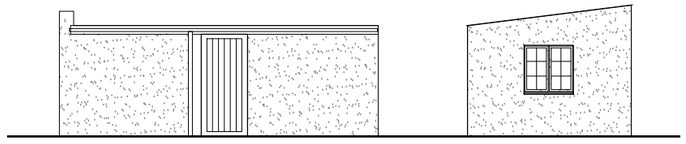


GARAGE SIDE ELEV
SCALE 1:100 @ A3

GARAGE REAR ELEV
SCALE 1:100 @ A3

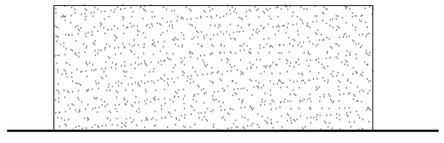

EXISTING GARAGE SIDE ELEV
SCALE 1:100 @ A3



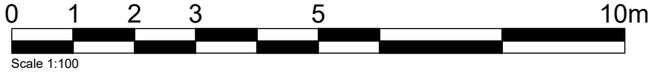

ink ARCHITECTURE

36 CHURCH STREET, WESTBURY, BA13 3BZ
SINGLE STOREY SIDE & REAR EXTENSION
EXISTING PLANS & ELEVATIONS @ 1:100
DWG No. **0315 PL02**